NOTES:

1. INTRUSION DETECTION SYSTEM (IDS) WILL BE PROVIDED IN THE FUTURE BY VA.

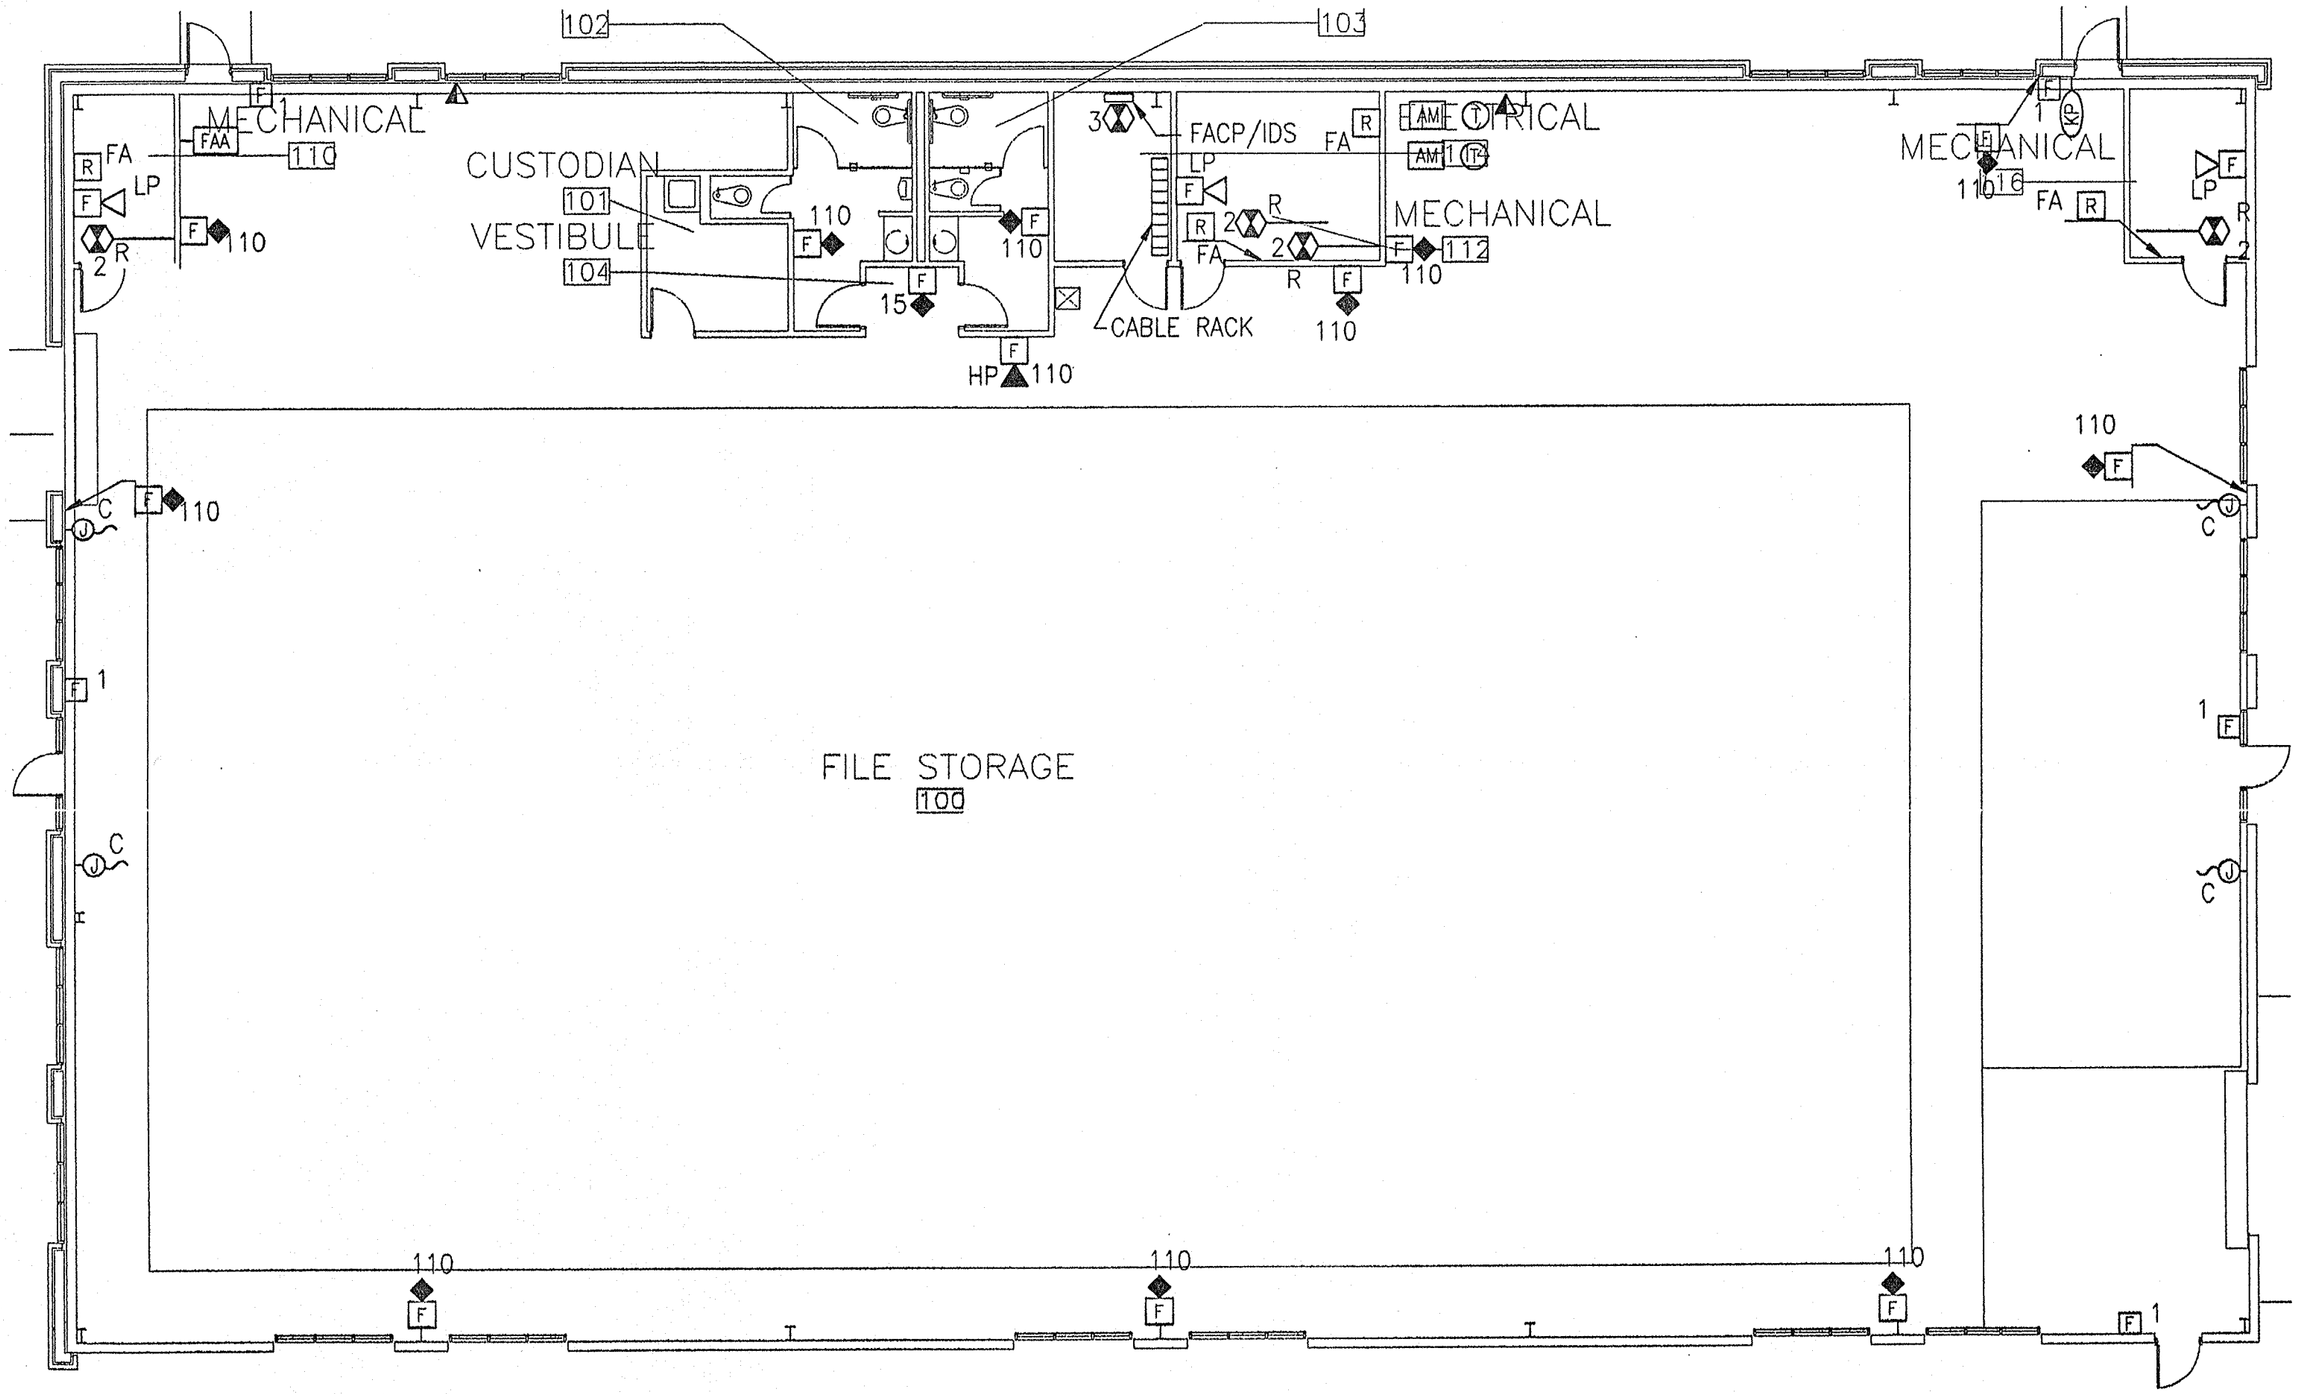

COMMUNICATIONS PLAN

SCALE: 1" = 10'-0"

0 10 20 30
GRAPHIC SCALE 1"=10'

ALABAMA LICENSED NO. 23103 PROFESSIONAL ENGINEER ERIC GARNER, SR.

Eric Garner, Sr.

1/13/2003

wassweiler ARCHITECT
334 221 9736

VA REGIONAL OFFICE
345 PERRY HILL ROAD
MONTGOMERY, ALABAMA

Approved	
Approved	
Approved	
Approved	
Drawing Title	COMMUNICATIONS PLAN
Project Title	PREFABRICATE METAL STORAGE BUILDING
Date	1 Jan 2003
Project No.	322VB3034
Building Number	
Checked	---
Drawn	MGB
Location	CENTRAL ALABAMA VETERANS HEALTH CARE SYSTEM/WEST CAMPUS
Drawing No.	E-4.1
Dwg.	1 of 10

Revisions | Date

VA FORM 08-6231A, MAR 1964

P:\2002-027.des\EL\027E0401.dwg, (60|120), 01/16/03 at 08:47:13 by burtnett