P:\2002-027.des\Me\P-2.1.dwg, (60|120), 01/13/03 at 12:08:41 by ratliff_

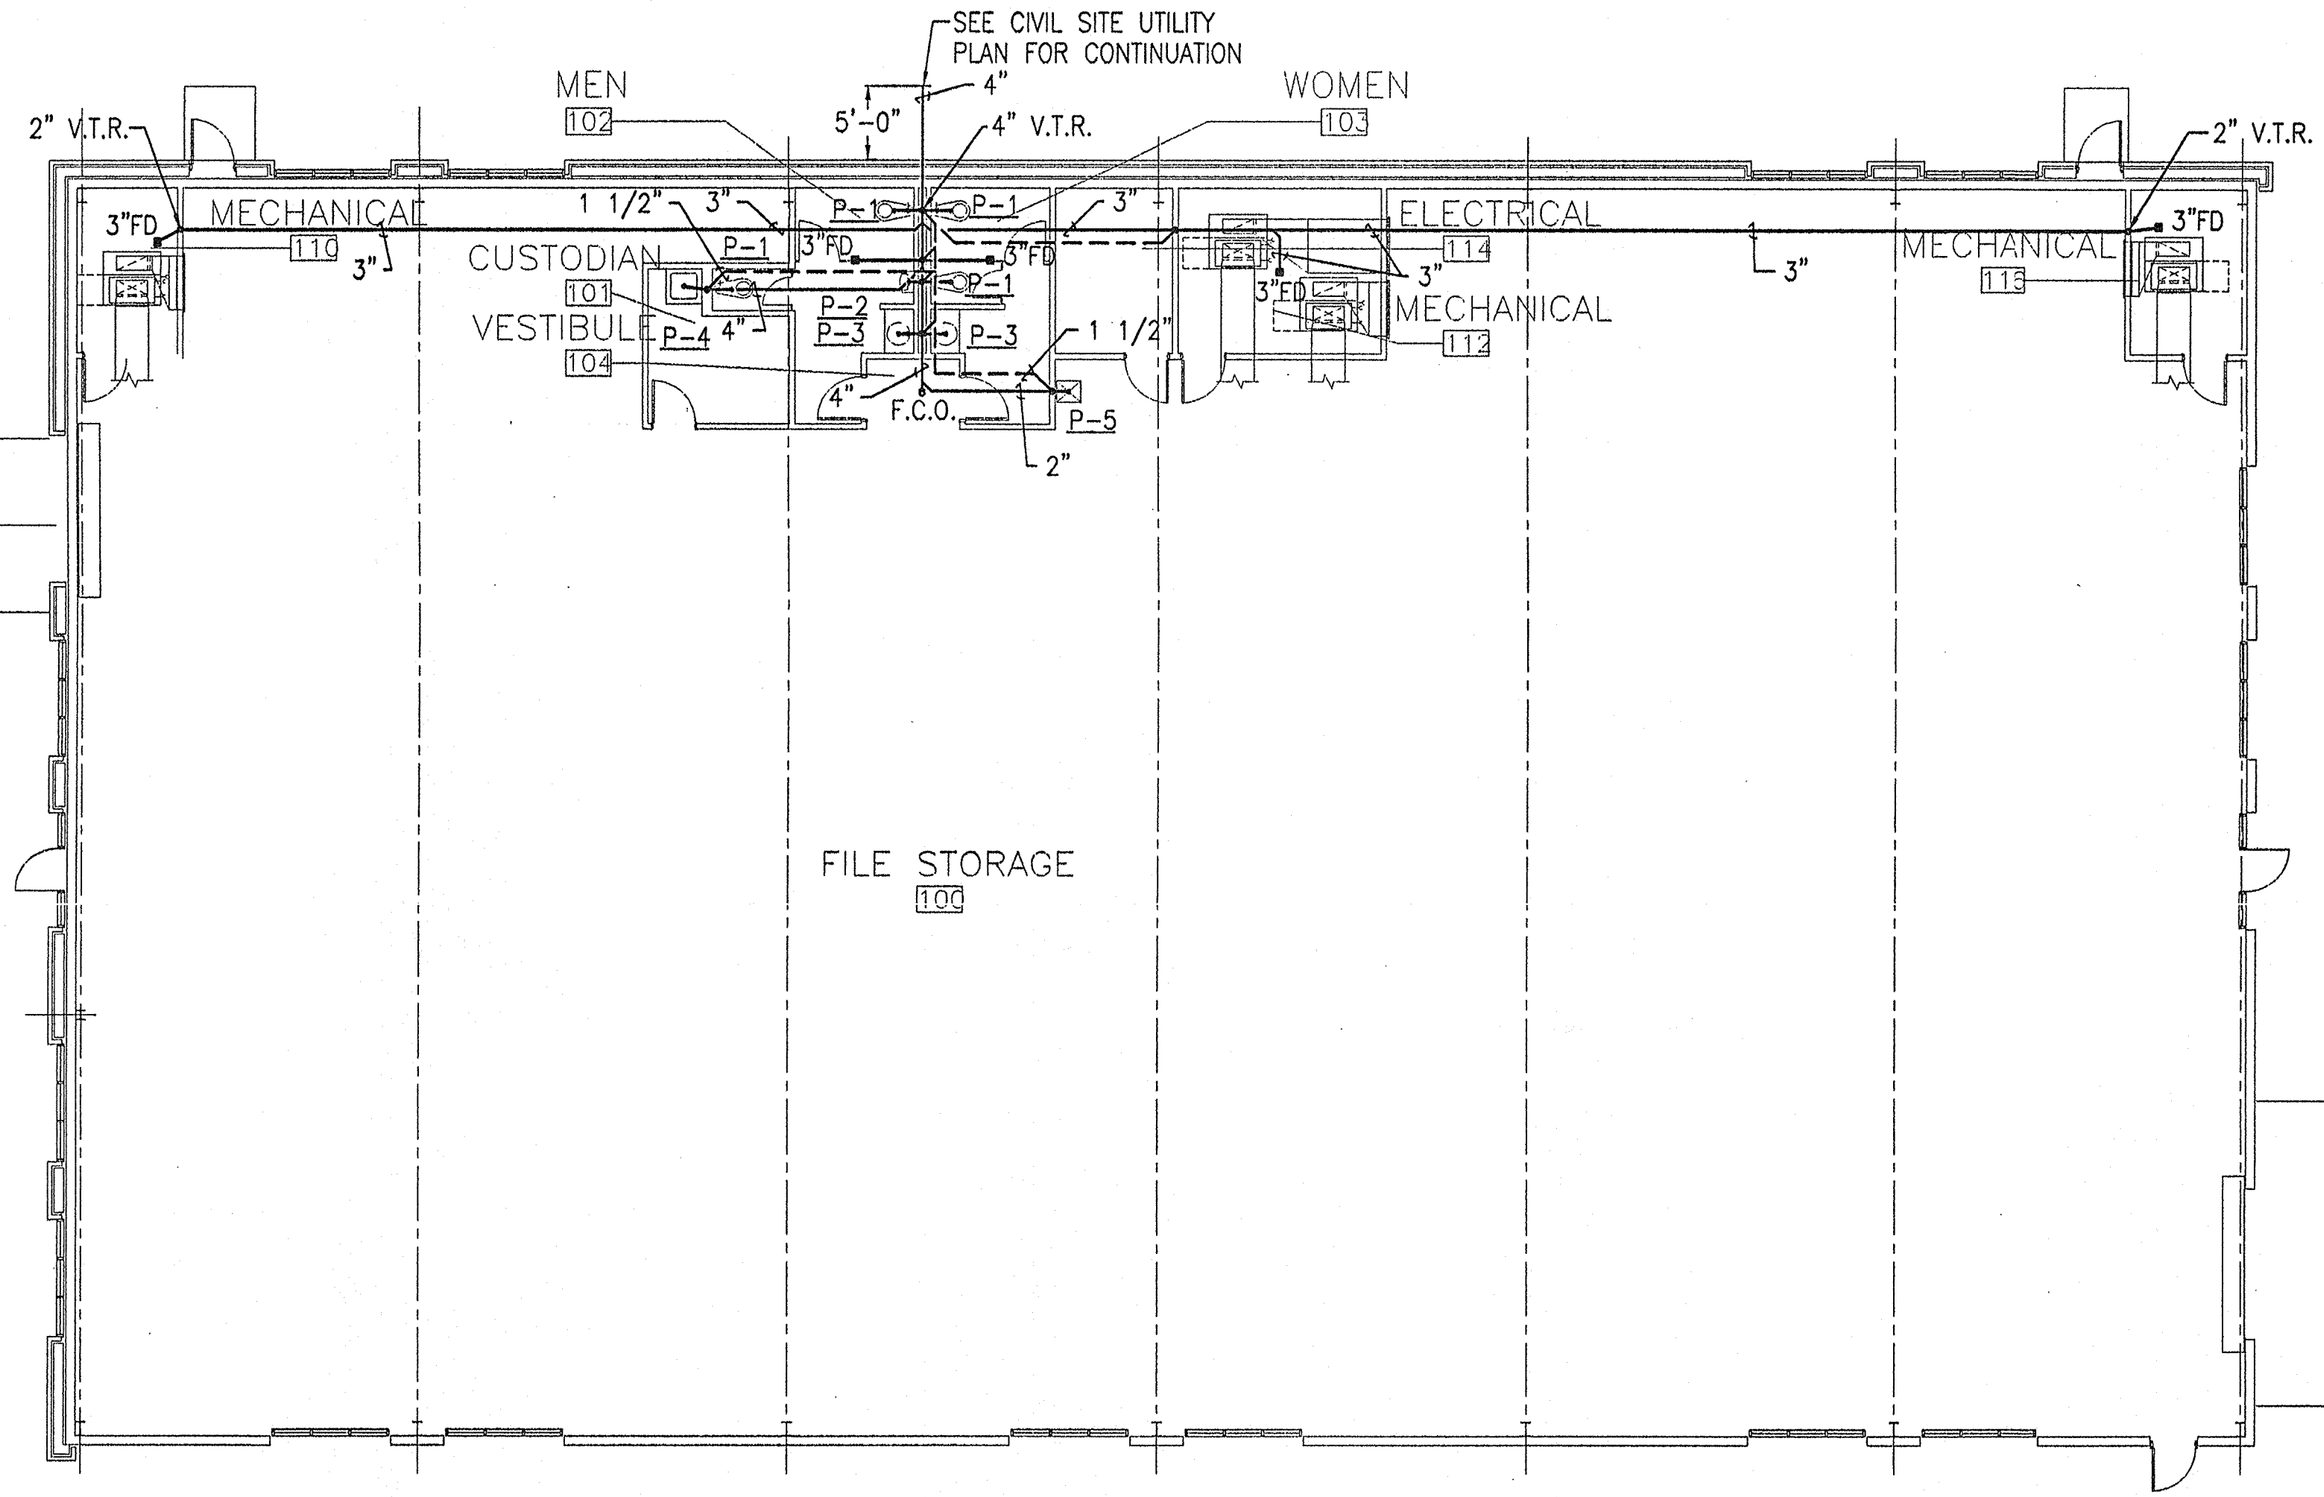

PLUMBING SANITARY WASTE PLAN

SCALE: 1"=10'-0"

ALABAMA REGISTERED PROFESSIONAL ENGINEER
NO. 16179
1/23/03
ROBERT L. YOUNG

Revisions	Date

wassweiler ARCHITECTS
334 221 9736

VA REGIONAL OFFICE
345 PERRY HILL ROAD
MONTGOMERY, ALABAMA

Approved
Approved
Approved
Approved

Drawing Title: PLUMBING SANITARY WASTE PLAN

Project Title: PREFABRICATE METAL STORAGE BUILDING

Date: 1 Jan 2003
Project No. 322VB3034
Building Number
Checked RLY
Drawn WHR
Drawing No. P-2.1
Sheet - of -
Location: CENTRAL ALABAMA VETERANS HEALTH CARE SYSTEM/WEST CAMPUS

VA FORM 08-6231A, MAR 1994