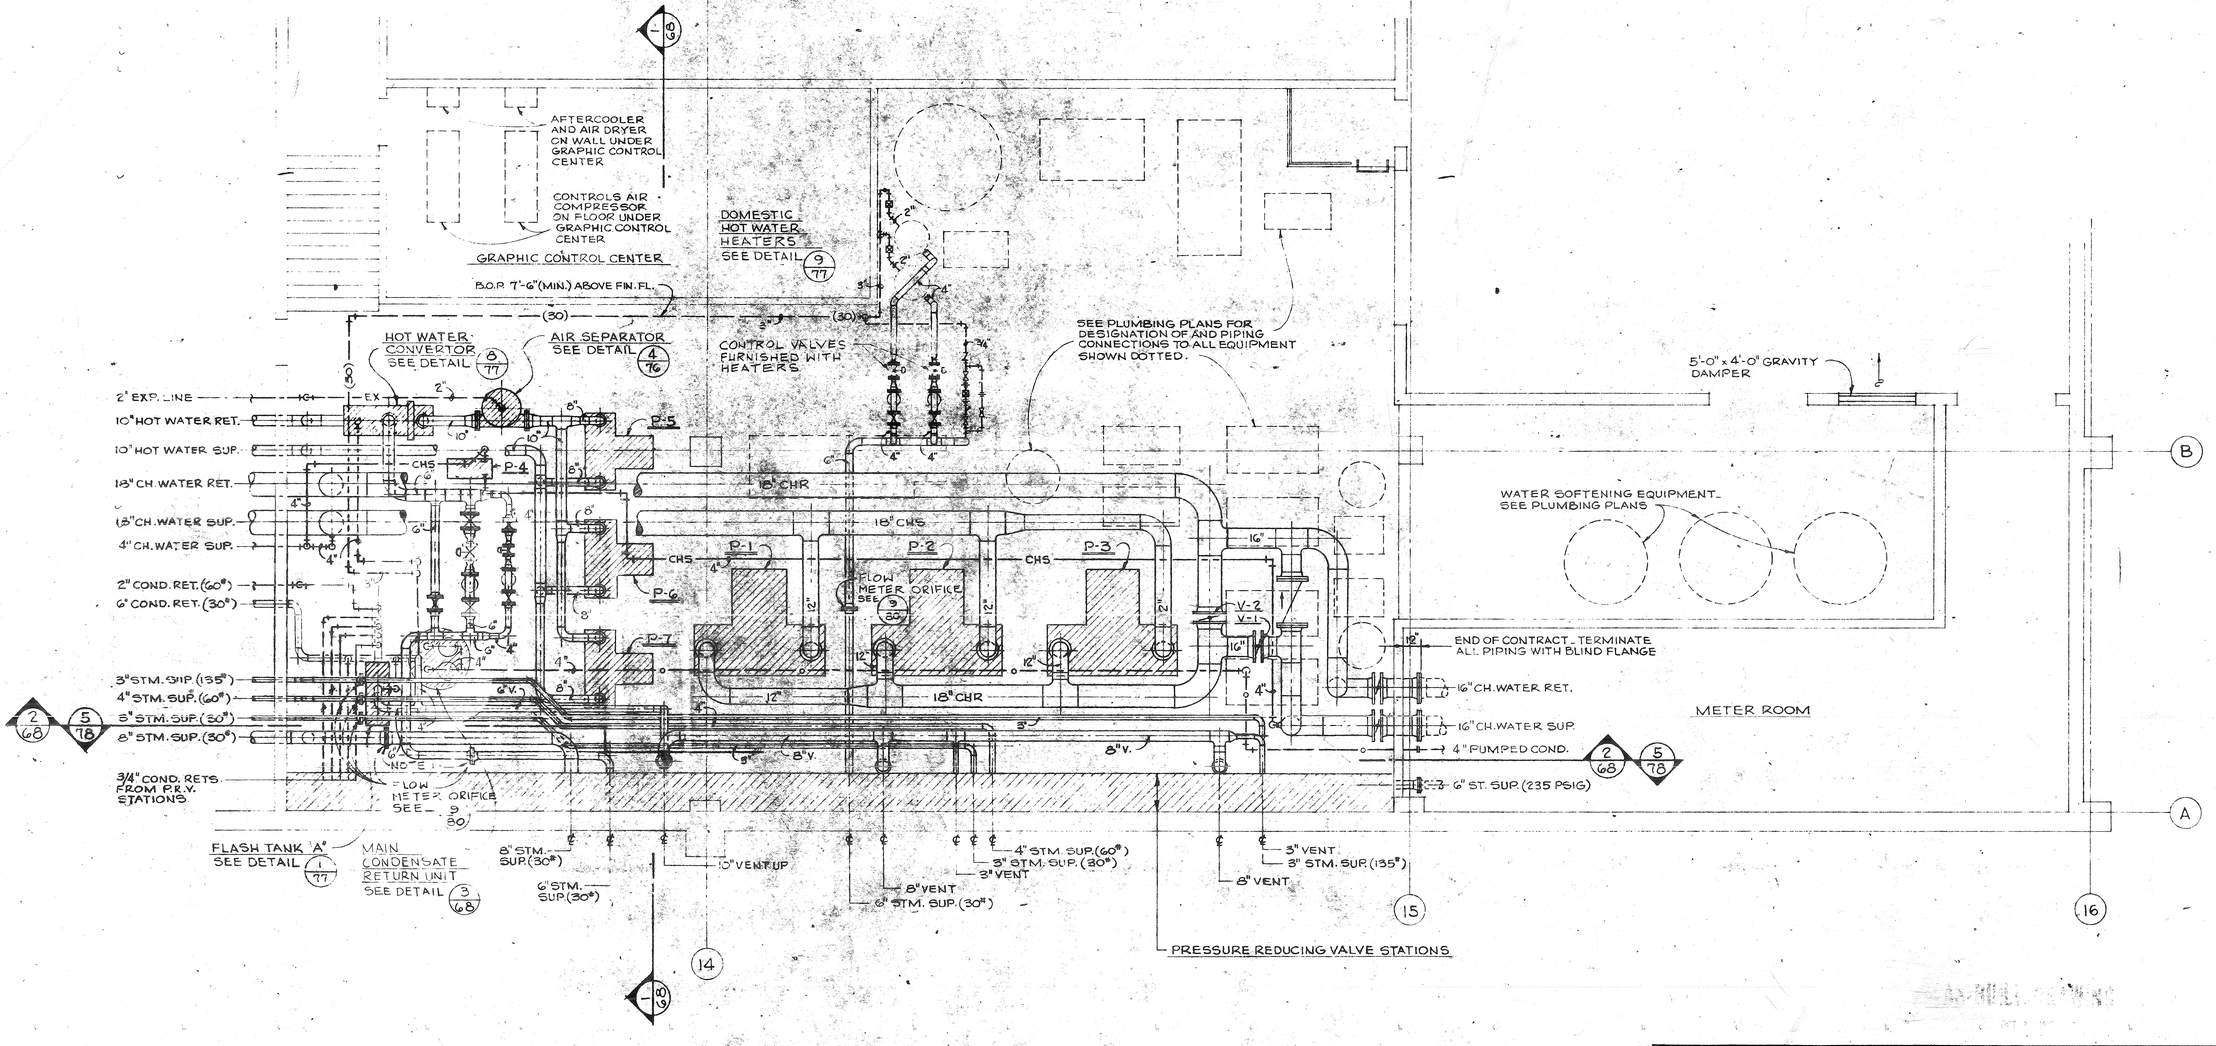

1/67 PLAN MECHANICAL EQUIPMENT ROOM AB20

SCALE : 1/4" = 1'-0"

NOTES:

1.) CONNECT FLOW METER ORIFICE TO RECORDER IN ENGINEERING GRAPHIC CONTROL CENTER.

2.) ALL HANGERS FOR PIPING SUPPORTED FROM THE STRUCTURE ABOVE SHALL HAVE STEEL SPRING VIBRATION ISOLATORS W/ SPRINGS SIZED FOR 1" STATIC DEFLECTION.

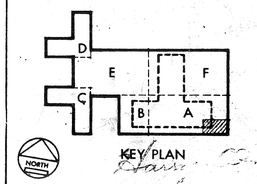

PLAN-MECH. EQUIP. ROOM AB20

BUILDING NO. 1 SCALE 1/4"=1'-0"

760 BED M. S. & N. AND PSYCHIATRIC HOSPITAL

VETERANS ADMINISTRATION

SAN ANTONIO, TEXAS

Drawn JFD Checked EHR Date AUG 3 1970

REVISIONS

GOLEMON & ROLFE ARCHITECTS
SAN ANTONIO ASSOCIATED ARCHITECTS
HOONAN KROCKER & ROGERS ARCHITECTS & ENGINEERS
EDWARD R. GONDECK, ARCHITECT
WILLIAM E. PARRISH, ARCHITECT
ADAMS & ADAMS, ARCHITECTS

DRAWING NUMBER 1-H67

Sheet 67 of 134

Proj. No. 42-5363

Project Director

THREE INCHES EQUALS ONE FOOT · ONE AND ONE HALF INCHES EQUALS ONE FOOT · ONE INCH EQUALS ONE FOOT · THREE QUARTER INCH EQUALS ONE FOOT · ONE HALF INCH EQUALS ONE FOOT · THREE EIGHTH INCH EQUALS ONE FOOT · ONE QUARTER INCH EQUALS ONE FOOT · ONE EIGHTH INCH EQUALS ONE FOOT