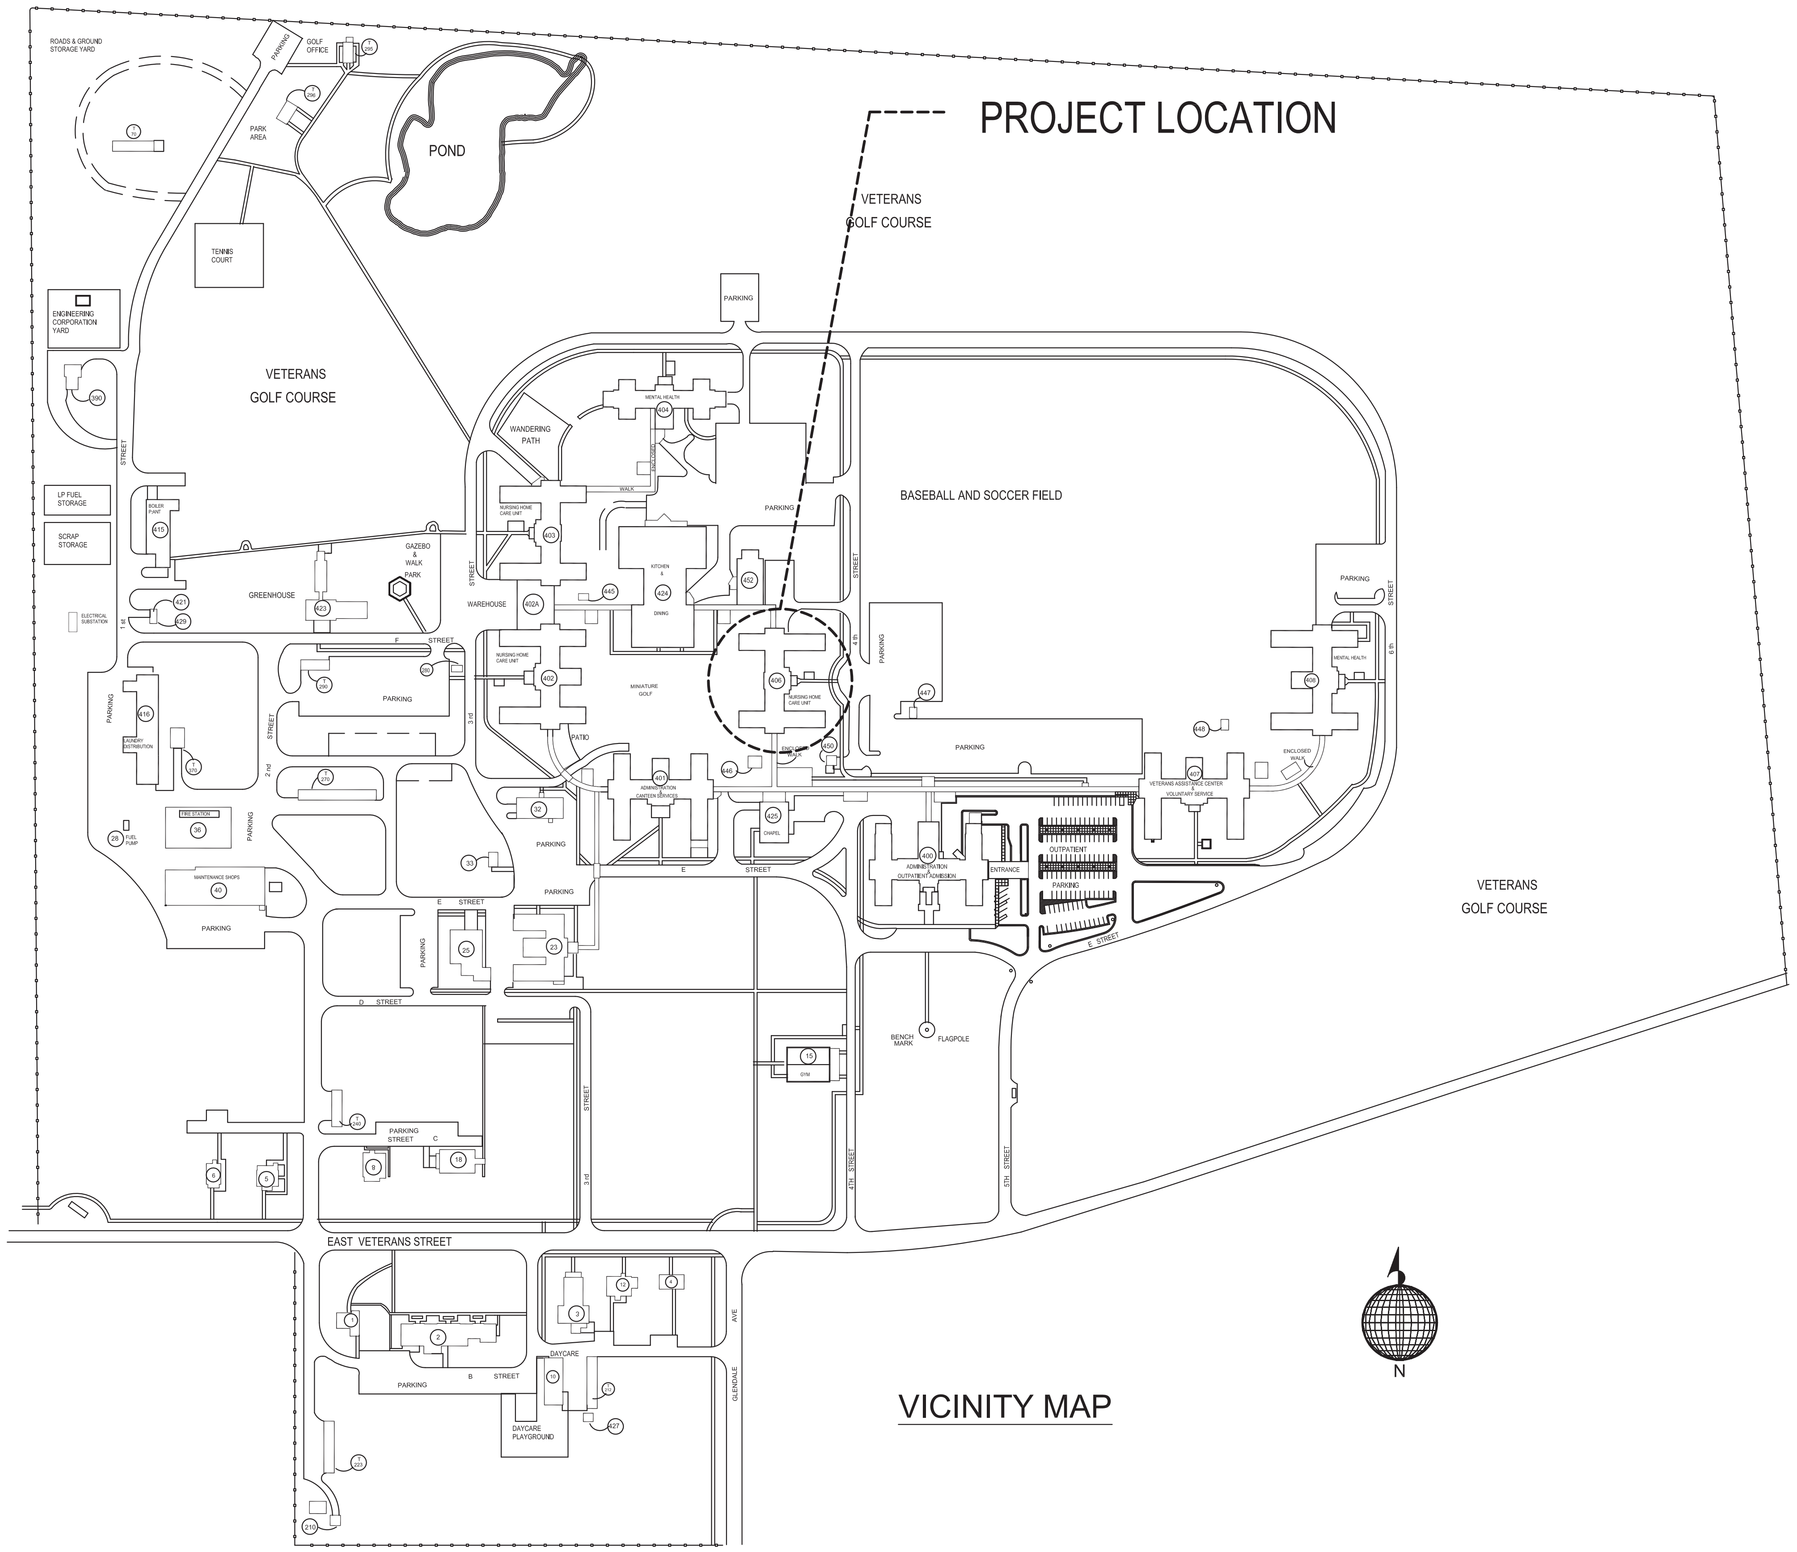

VICINITY MAP

REPLACE ROOFING B406
TOMAH VA MEDICAL CENTER
500 E. VETERANS ST.
TOMAH, WI.
54660
PROJECT # 676-14-107

TABLE OF CONTENTS

T-1 TITLE SHEET
A-1 REMOVAL AND NEW WORK

Revisions	Date:

Drawing Title: TITLE SHEET	Project Title: REPLACE ROOFING B406		Date: 9/27/2013
			Project No. 676-14-107
Approved: Division Chief	Building Number: 406	Checked: JTM	Drawn: JTM
Approved: Service Director	Location: VA MEDICAL CENTER, TOMAH WI.		SHEET: T-1 Dwg. 1 of 2

Office of Facilities

Department of Veteran Affairs

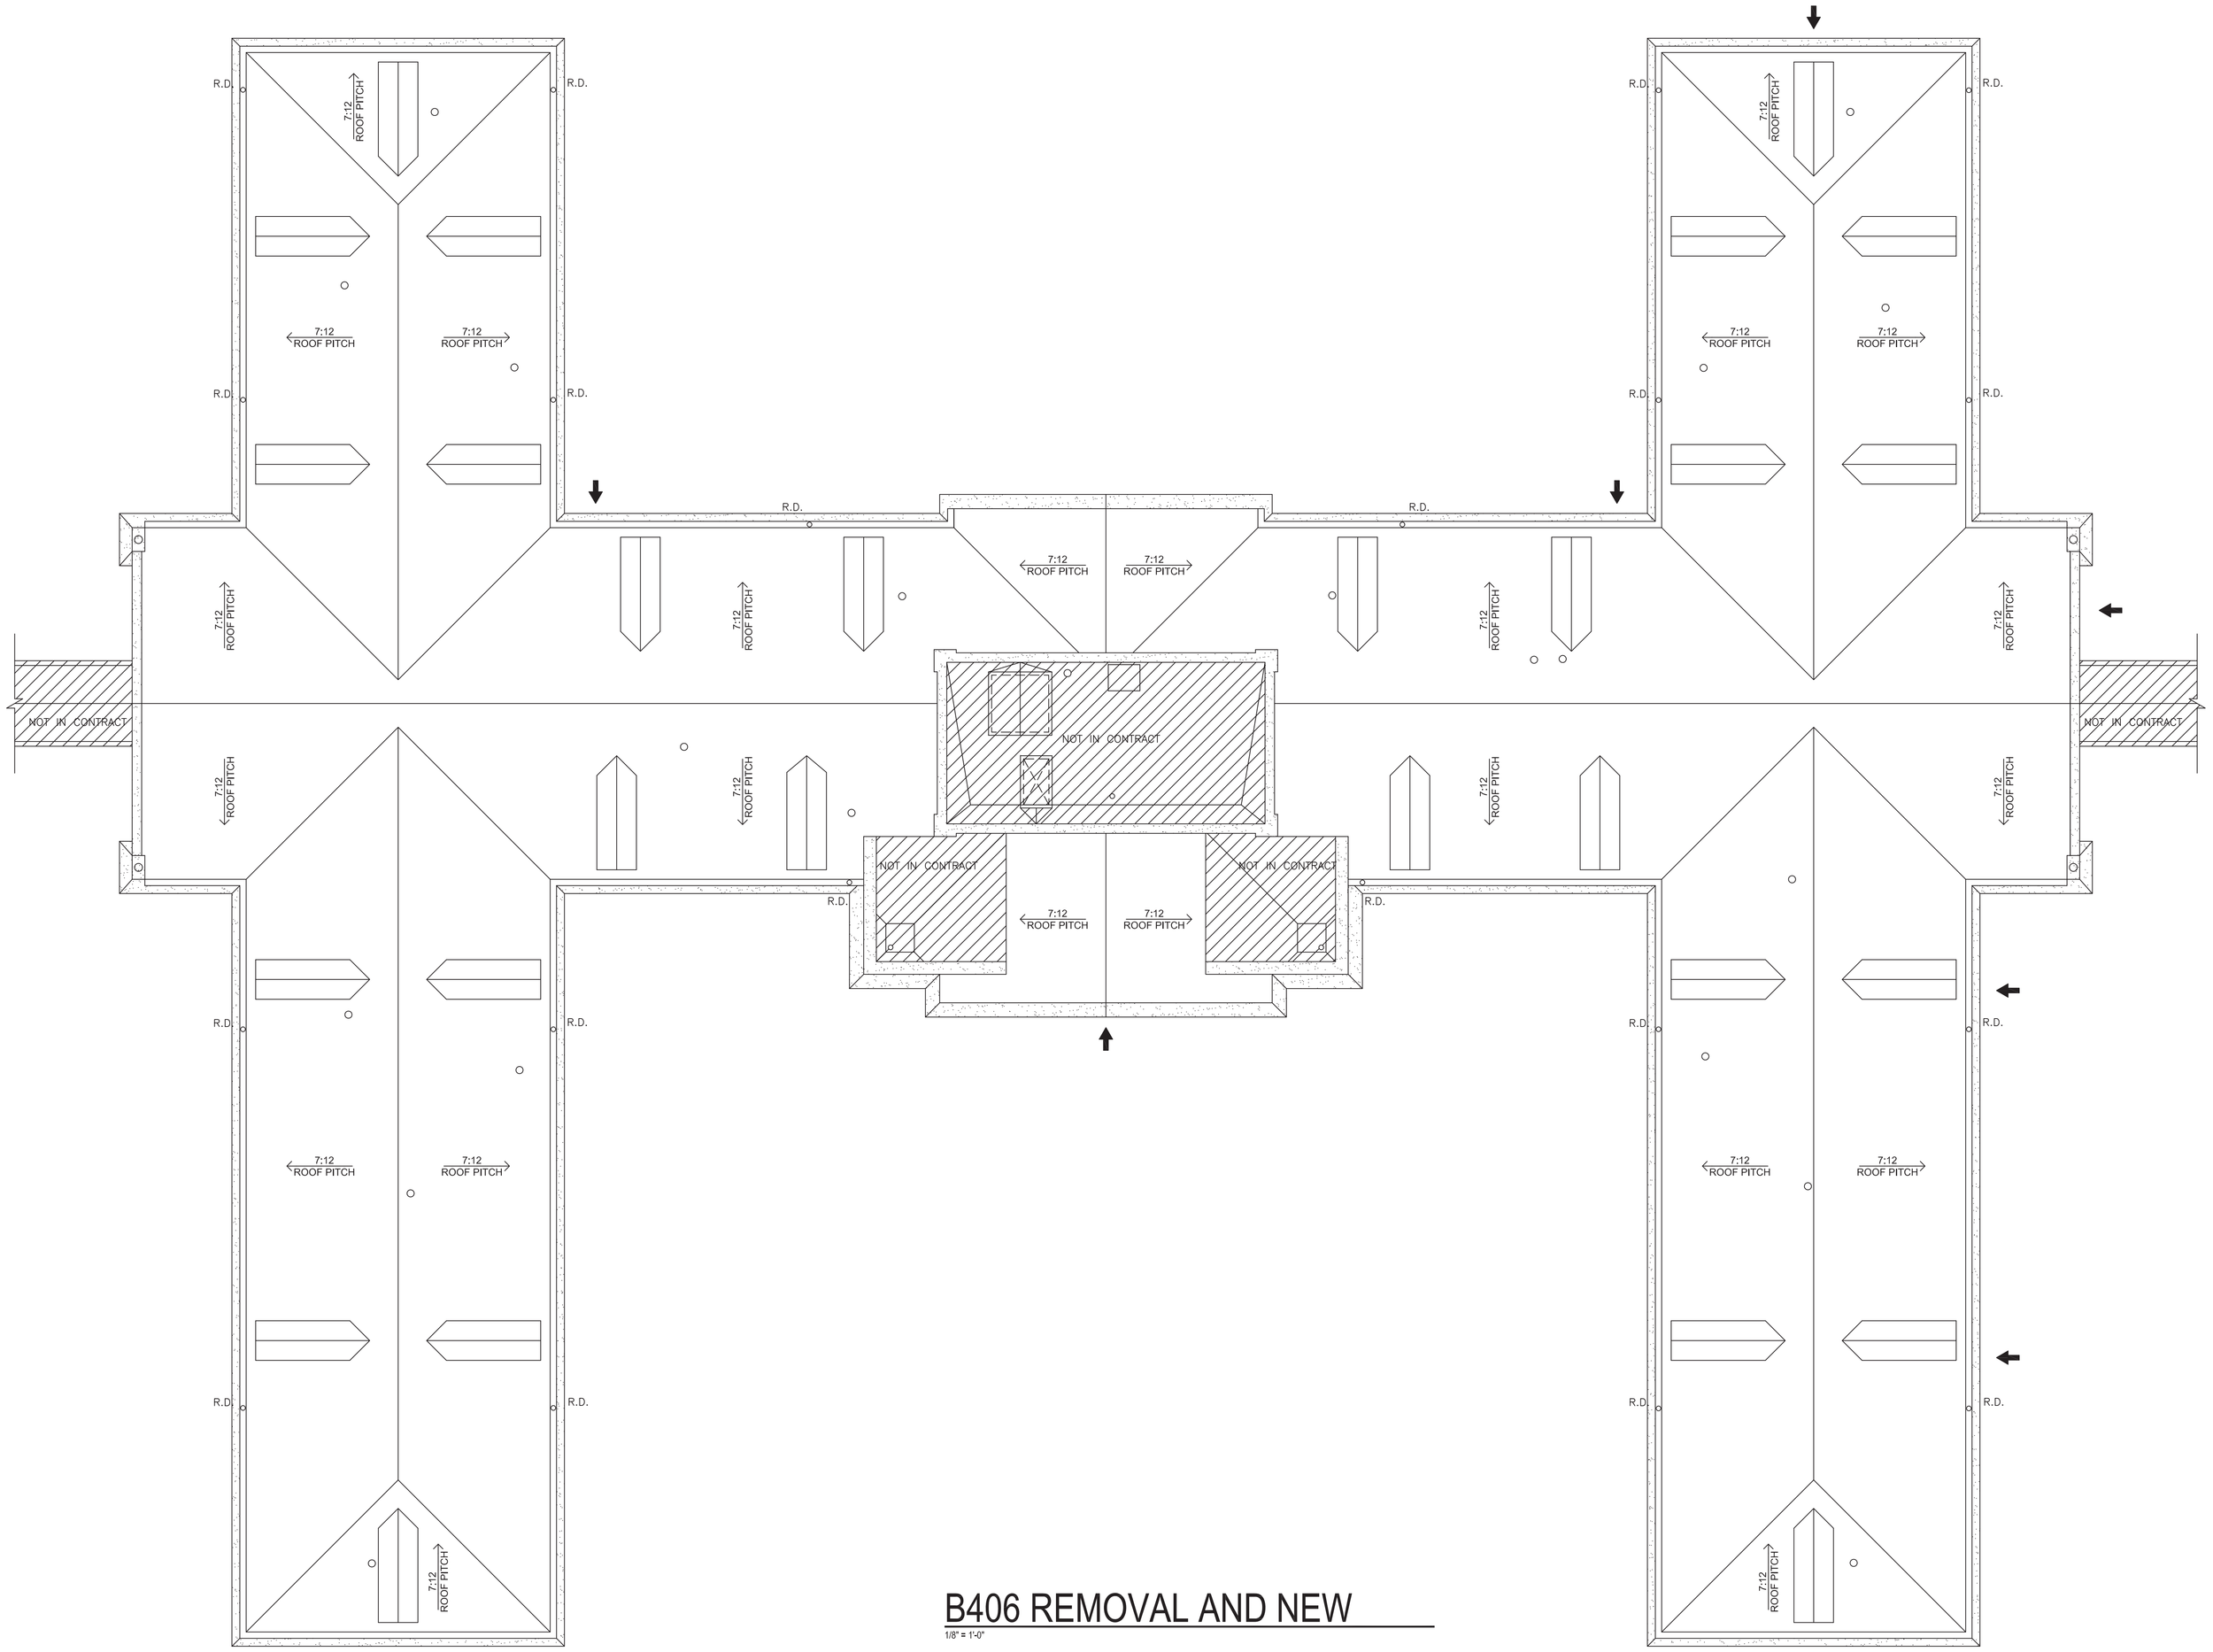

B406 REMOVAL AND NEW

1/8" = 1'-0"

LEGEND

- NOT IN CONTRACT
- STONE CAP/CORNICE
- BUILDING ENTRANCE/EXIT

ROOF REMOVAL NOTES

1. REMOVE AND DISPOSE OF EXISTING ROOF COVERING SYSTEMS AND ASSOCIATED ASSEMBLIES.
2. UPON REMOVAL OF EXISTING ROOF COVERING SYSTEMS, INSPECT ROOF DECKING & REMOVE AND DISPOSE OF ANY DETERIORATED DECKING AND ASSOCIATED ASSEMBLIES.
3. REMOVE AND DISPOSE OF EXISTING VALLEY FLASHING AND DRIP LEDGE WITH ALL ASSOCIATED ASSEMBLIES.
4. REMOVE AND DISPOSE OF EXISTING FLASHING WHERE ALL DORMERS MEET MAIN ROOF OF BUILDING.
5. REMOVE AND DISPOSE OF ALL EXISTING FLASHING WHERE MAIN ROOF OF BUILDING MEETS BRICK WALLS.
6. THE ABOVE NOTES SHALL PERTAIN TO ALL DORMER ROOFS AS WELL.
7. REMOVE AND DISPOSE OF ALL EXISTING ALUMINUM WALL COVERINGS AND RELATED ASSEMBLIES AT DORMERS.
8. CONTRACTOR TO FIELD VERIFY ALL EXISTING CONDITIONS, QUANTITIES, DIMENSIONS AND ROOF PITCHES.

ROOF REPLACEMENT NOTES

1. IN AREAS WHERE EXISTING DETERIORATED ROOF DECKING HAS BEEN REMOVED, PROVIDE AND INSTALL NEW ROOF DECKING WITH ALL ASSOCIATED ASSEMBLIES. PROVIDE AND INSTALL NEW DECKING AT ALL ABANDONED PENETRATIONS, AS WELL.
2. PROVIDE AND INSTALL FOUR COURSES OF ICE AND WATER SHIELD UNDERLAYMENT, WITH ALL ASSOCIATED ASSEMBLIES, AT BOTTOM EDGE OF BUILDING ROOF.
3. PROVIDE AND INSTALL 30# ROOF COVERING UNDERLAYMENT, WITH ALL ASSOCIATED ASSEMBLIES.
4. PROVIDE AND INSTALL ICE AND WATER SHIELD UNDERLAYMENT, WITH ALL ASSOCIATED ASSEMBLIES, IN ALL VALLEYS AS REQUIRED.
5. PROVIDE AND INSTALL ALL ROOFING, COPPER FLASHING SYSTEMS, ACCESSORIES AND RELATED ASSEMBLIES TO INSURE A COMPLETE AND WATERTIGHT SYSTEM.
6. PROVIDE AND INSTALL A NEW SYNTHETIC SLATE TILE ROOFING SYSTEM WITH ALL ASSOCIATED ASSEMBLIES AS MANUFACTURED BY INSPIRE ROOFING PRODUCTS.. COLOR SHALL BE "STONE BLACK", COLOR #701.
7. THE ABOVE NOTES SHALL PERTAIN TO ALL DORMER ROOFS AND DORMER WALLS AS WELL.
8. PROVIDE SNOW GUARDS OVER ALL ENTRANCES.
9. TUCK POINT ALL DETERIORATED MASONRY BEFORE INSTALLING NEW FLASHING AND RELATED ASSEMBLIES.
10. PROVIDE PROTECTION OF EXISTING VEGETATION AROUND BUILDING WORK AREA. PROVIDE RESTORATION OF GROUNDS DISTURBED OR DAMAGED DURING CONSTRUCTION.
11. REPAIR ANY CONCRETE THAT IS BROKEN OR DAMAGED DURING CONSTRUCTION.

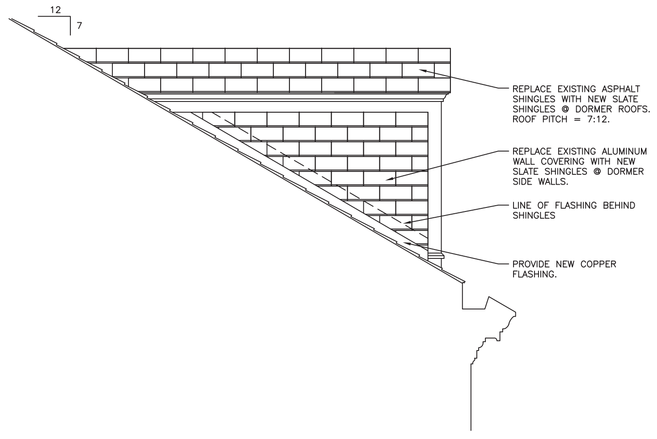

Typical Dormer Elevation

3/8" = 1'-0"

Revisions	Date

Drawing Title: REMOVAL AND NEW WORK	Project Title: REPLACE ROOFING B406		Date: 9/27/2013
			Project No. 676-14-107
Approved: Division Chief	Building Number: 406	Checked: JTM	Drawn: JTM
Approved: Service Director	Location: VA MEDICAL CENTER, TOMAH WI.		SHEET: A-1 Dwg. 2 of 2

Office of Facilities

Department of Veteran Affairs