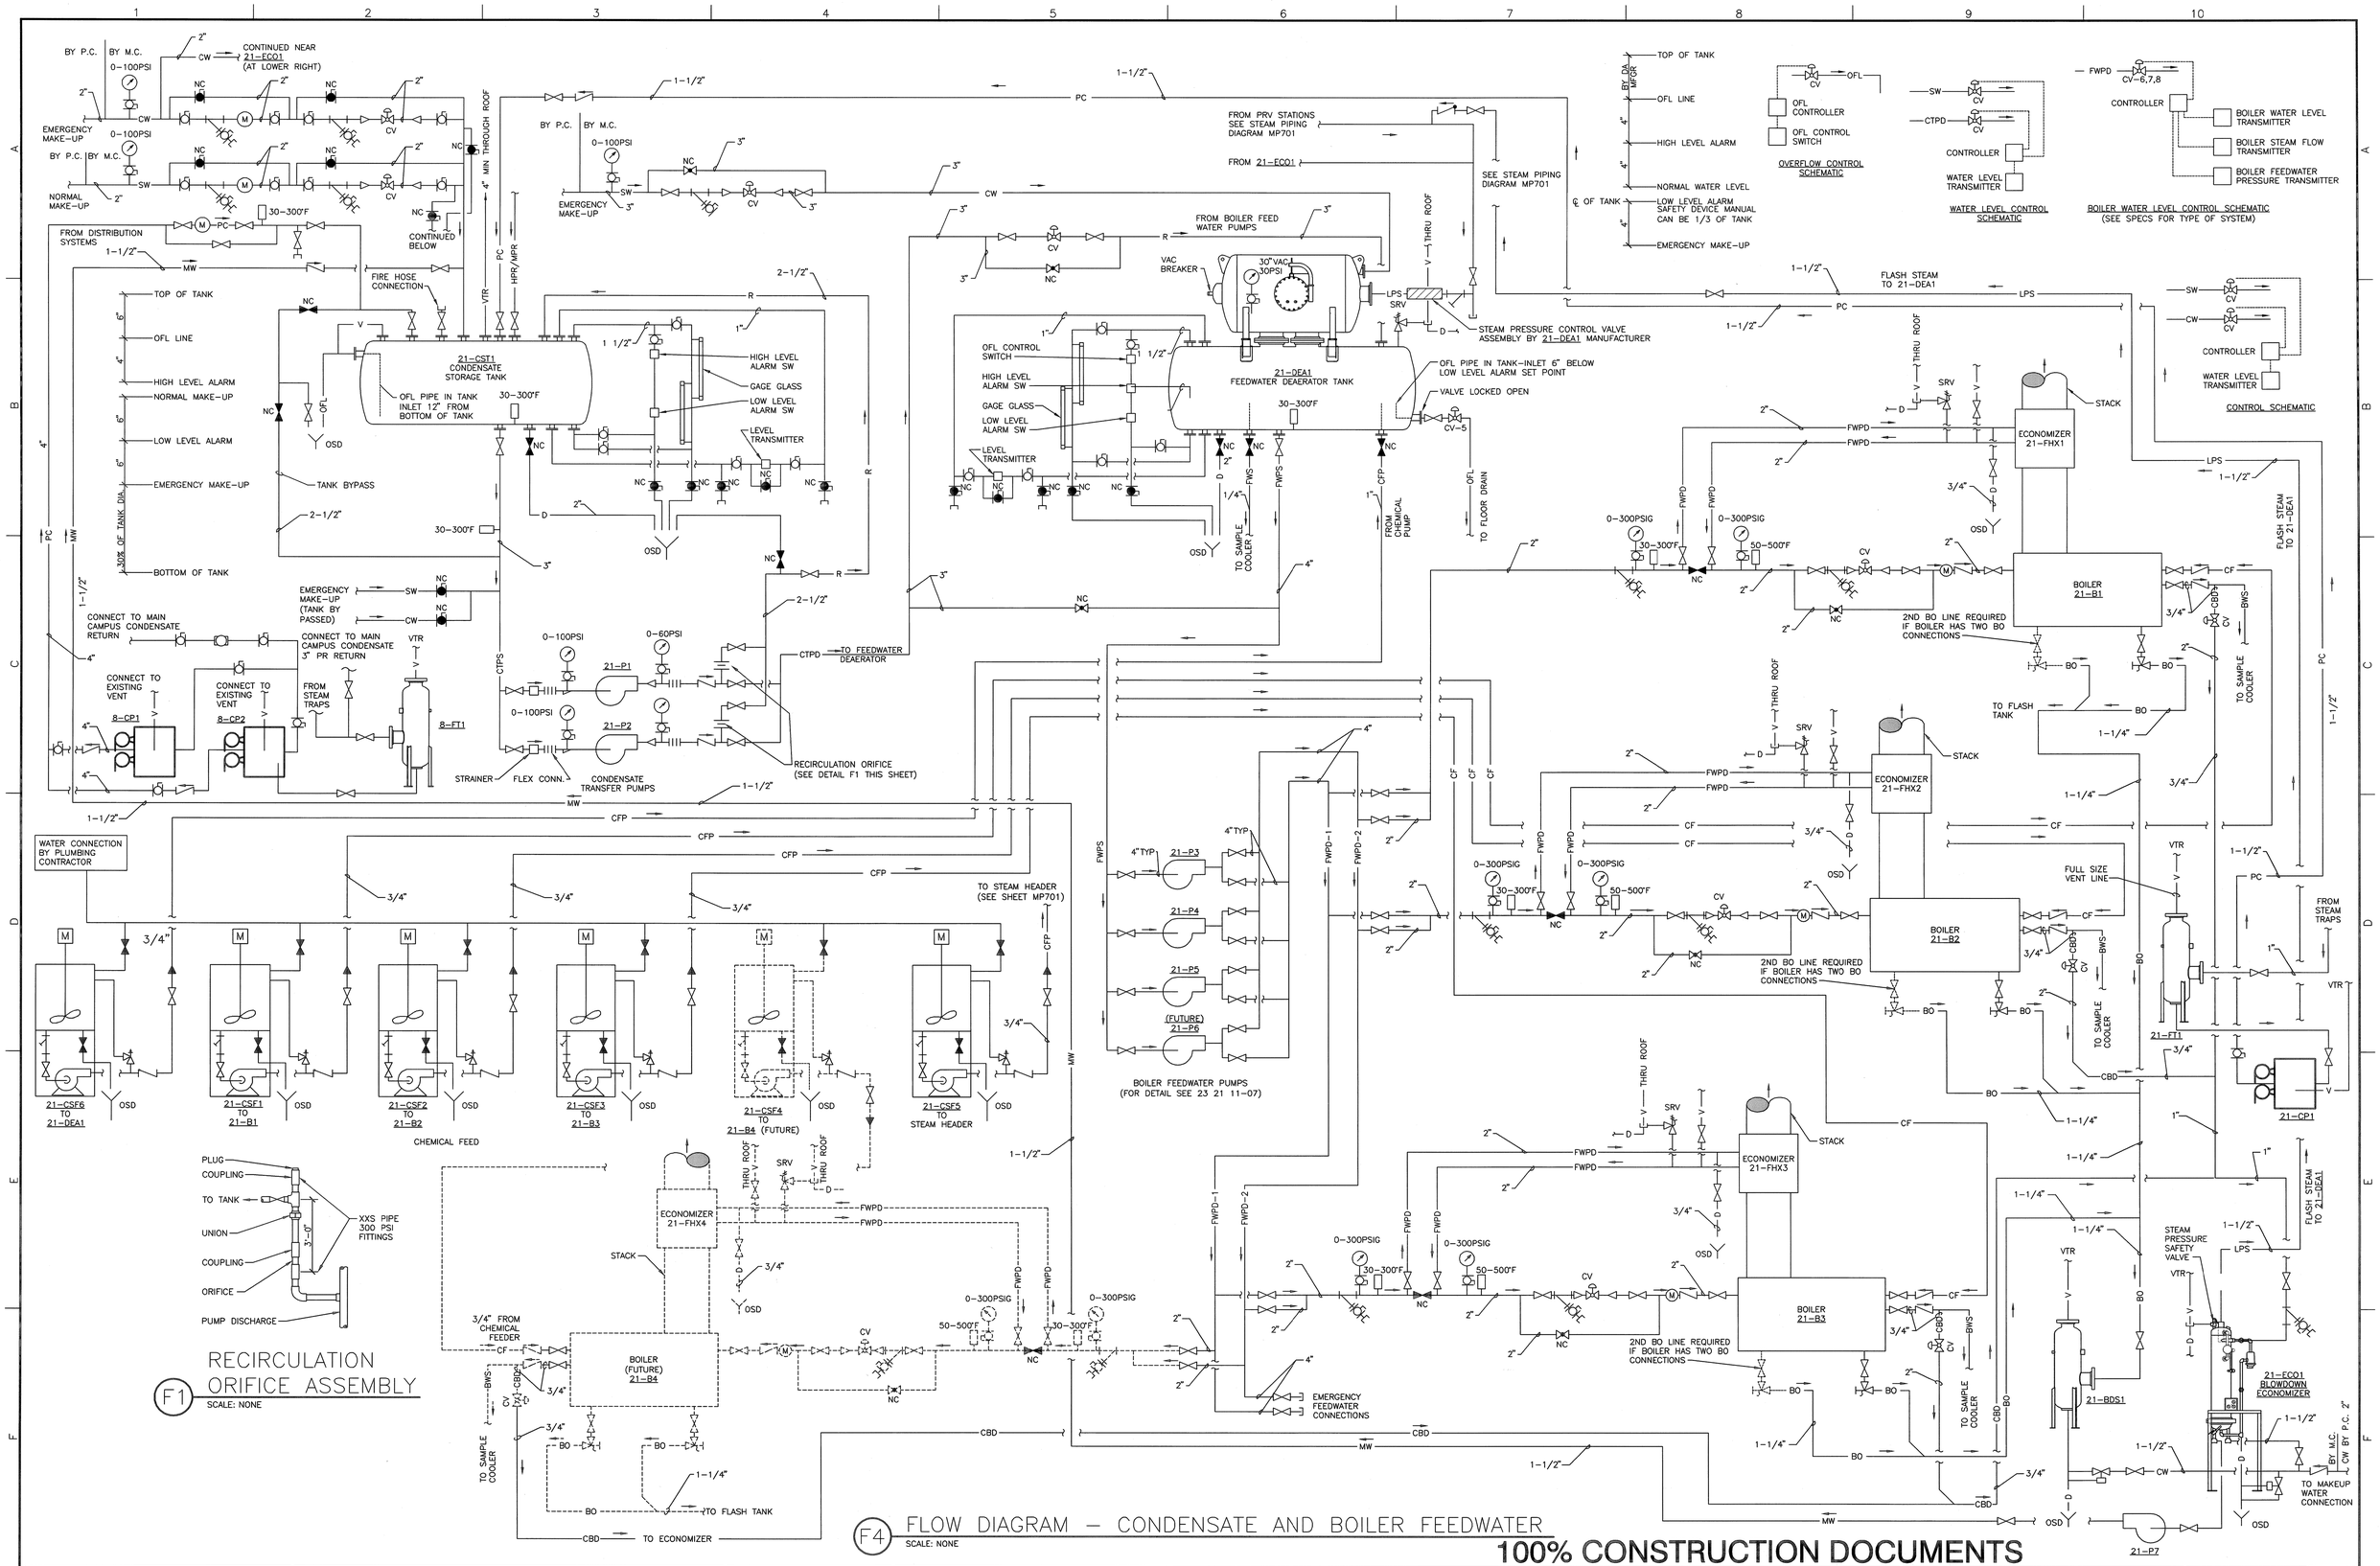

F1 RECIRCULATION ORIFICE ASSEMBLY
SCALE: NONE

F4 FLOW DIAGRAM — CONDENSATE AND BOILER FEEDWATER
SCALE: NONE

100% CONSTRUCTION DOCUMENTS

REVISION NO.	REVISION DESCRIPTION		
Revisions		By	Date

Department of Veterans Affairs
William Jennings Bryan Dorn
VA Medical Center
6439 Garners Ferry Road
Columbia, SC 29209

SEAL — SOUTH CAROLINA — No. 06349 — HENRY L. HOPPER — 4/5/2012

Architect/Engineer Address
Harrell, Saltrick & Hopper
Design & Management Solutions for the Built Environment
8016 TOWER POINT DRIVE, CHARLOTTE, NC 28227
P 704.814.1320 F 704.321.0833
WWW.HSHPC.COM
COPYRIGHT © 2011 HARRELL SALTRICK & HOPPER, PC
HSH PROJECT # 11015

Recommended Approvals:	
1. MEDICAL DIRECTOR	6. OPERATIONS SERVICE LINE MANAGER
2. ASSOCIATE DIRECTOR	7. INFECTION CONTROL MANAGER
3. CHIEF OF STAFF	8. SAFETY MANAGER
4. ASSOC. DIRECTOR	9. GENERAL ENGINEER
5. SERVICE LINE MGRS.	10. COTR

Drawing Title: MECHANICAL BOILER FEED DIAGRAMS

★BUILDING IS FULLY SPRINKLERED★

Project Title: REPLACE BOILER PLANT/ COGEN/CHP

Date: APRIL 10, 2012
Project Number: 544-11-101
Drawn | Building Number: 21 | AutoCAD File Name
Checked | Reviewed | Const. Contract No.
DRAWING No.: MP702

Veterans Affairs