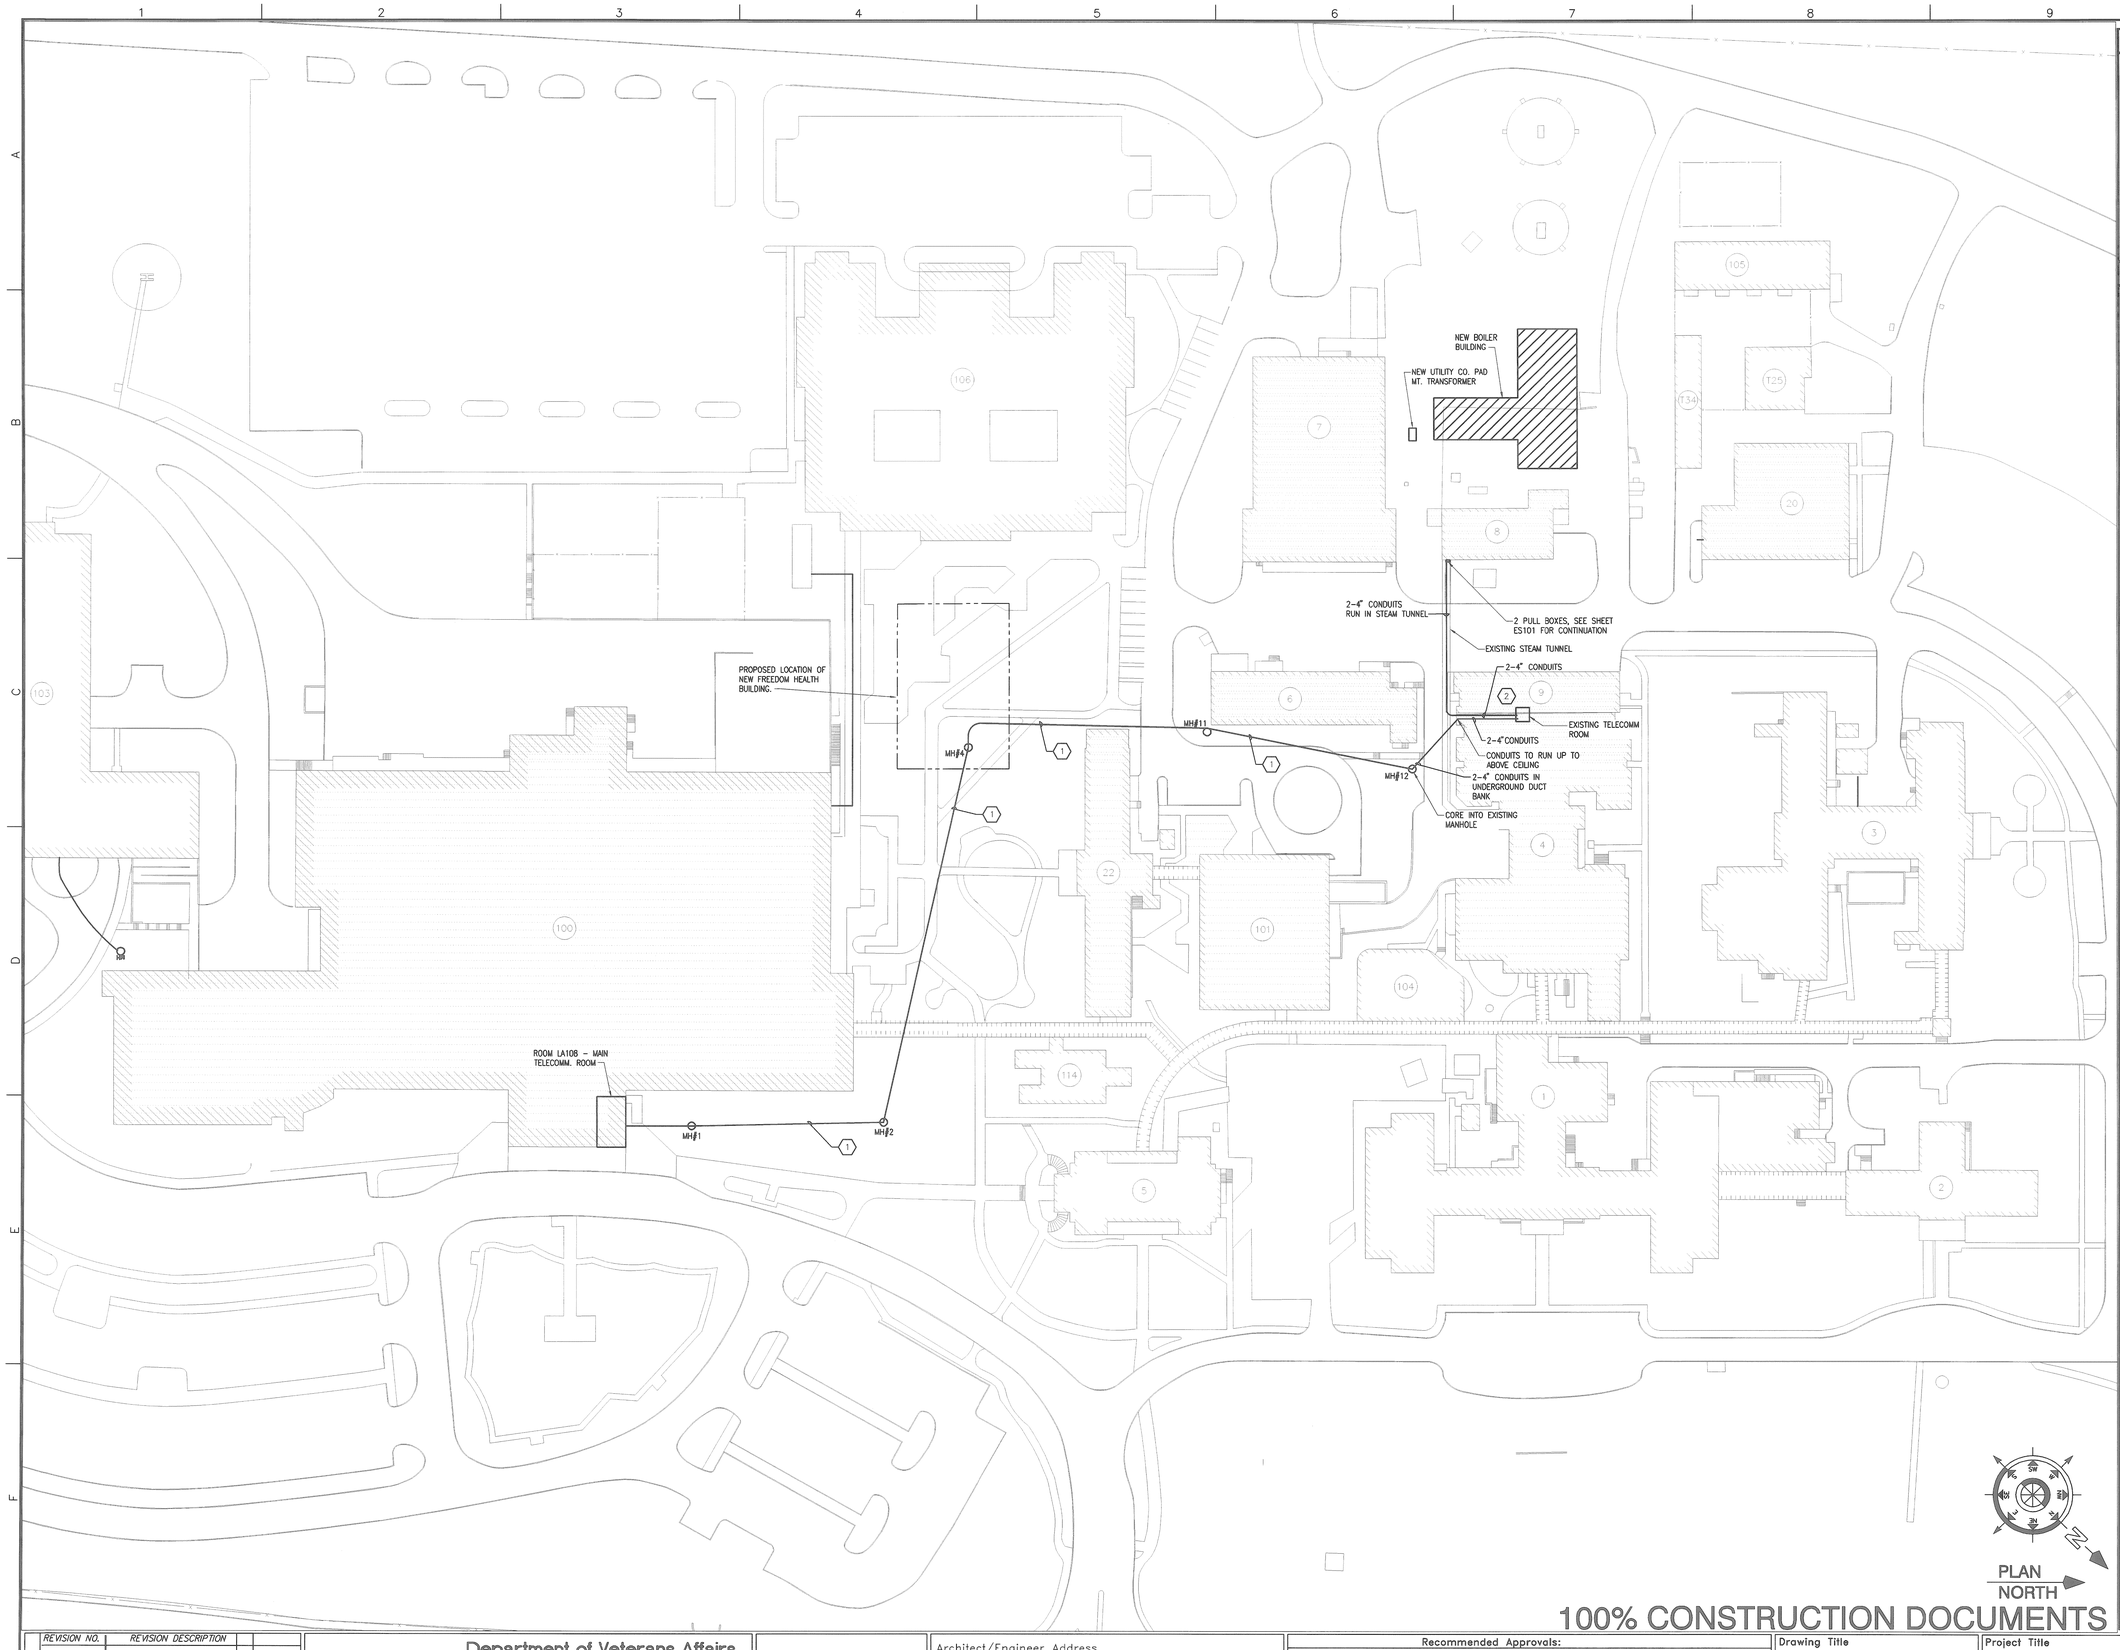

GENERAL NOTES

A. MANHOLES 1, 2, 4, 11 AND 12 ARE EXISTING.

B. SEE TELECOMMUNICATION RISER DIAGRAM, SHEET EY101, FOR ADDITIONAL INFORMATION.

DRAWING KEYNOTES

1. EXISTING 2-4" CONDUITS.
2. SEE TELECOMMUNICATIONS RISER, SHEET EY101, FOR ADDITIONAL INFORMATION.

100% CONSTRUCTION DOCUMENTS

REVISION NO.	REVISION DESCRIPTION	By	Date

Revisions

Department of Veterans Affairs
William Jennings Bryan Dorn
VA Medical Center
6439 Garners Ferry Road
Columbia, SC 29209

SEAL

Architect/Engineer Address

Harrell, Saltrick & Hopper

Design & Management Solutions for the Built Environment

8016 TOWER POINT DRIVE
CHARLOTTE, NC 28227

P 704.814.1320
F 704.321.0833

WWW.HSHPC.COM

COPYRIGHT © 2011 HARRELL SALTRICK & HOPPER, PC

HSH PROJECT # 11015

Recommended Approvals:	
1. MEDICAL DIRECTOR	6. OPERATIONS SERVICE LINE MANAGER
2. ASSOCIATE DIRECTOR	7. INFECTION CONTROL MANAGER
3. CHIEF OF STAFF	8. SAFETY MANAGER
4. ASSOC. DIRECTOR	9. GENERAL ENGINEER
5. SERVICE LINE MGRS.	10. COTR

Drawing Title: ELECTRICAL CAMPUS PLAN

BUILDING IS FULLY SPRINKLERED

Project Title: REPLACE BOILER PLANT/ COGEN/CHP

Date: APRIL 30, 2012

Project Number: 544-11-101

Drawn: WAO

Building Number: 21

AutoCAD File Name:

Checked:

Reviewed:

Const. Contract No.:

DRAWING No. ES102

Veterans Affairs