C1 VIEW OF NORTH EAST CORNER
NTS

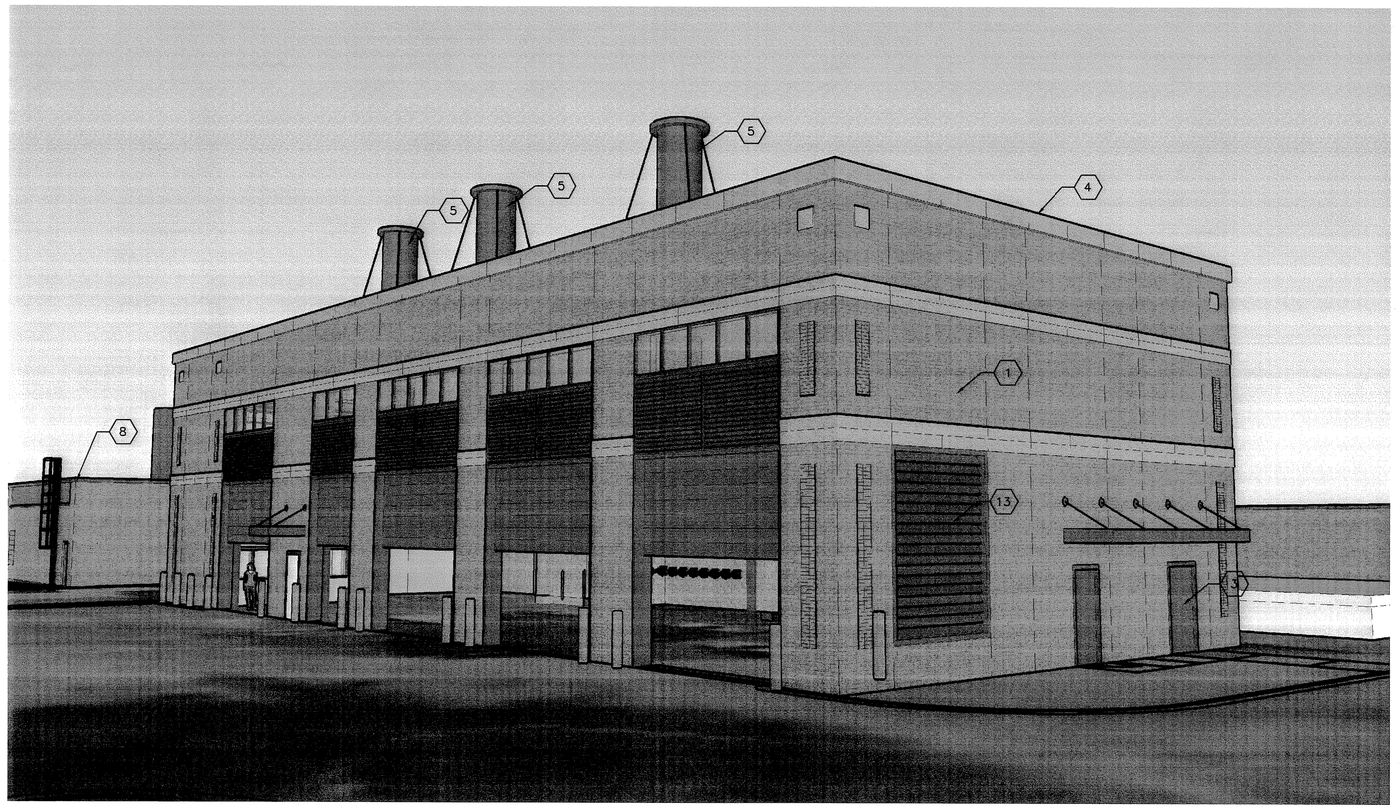

C5 VIEW OF NORTH WEST CORNER
NTS

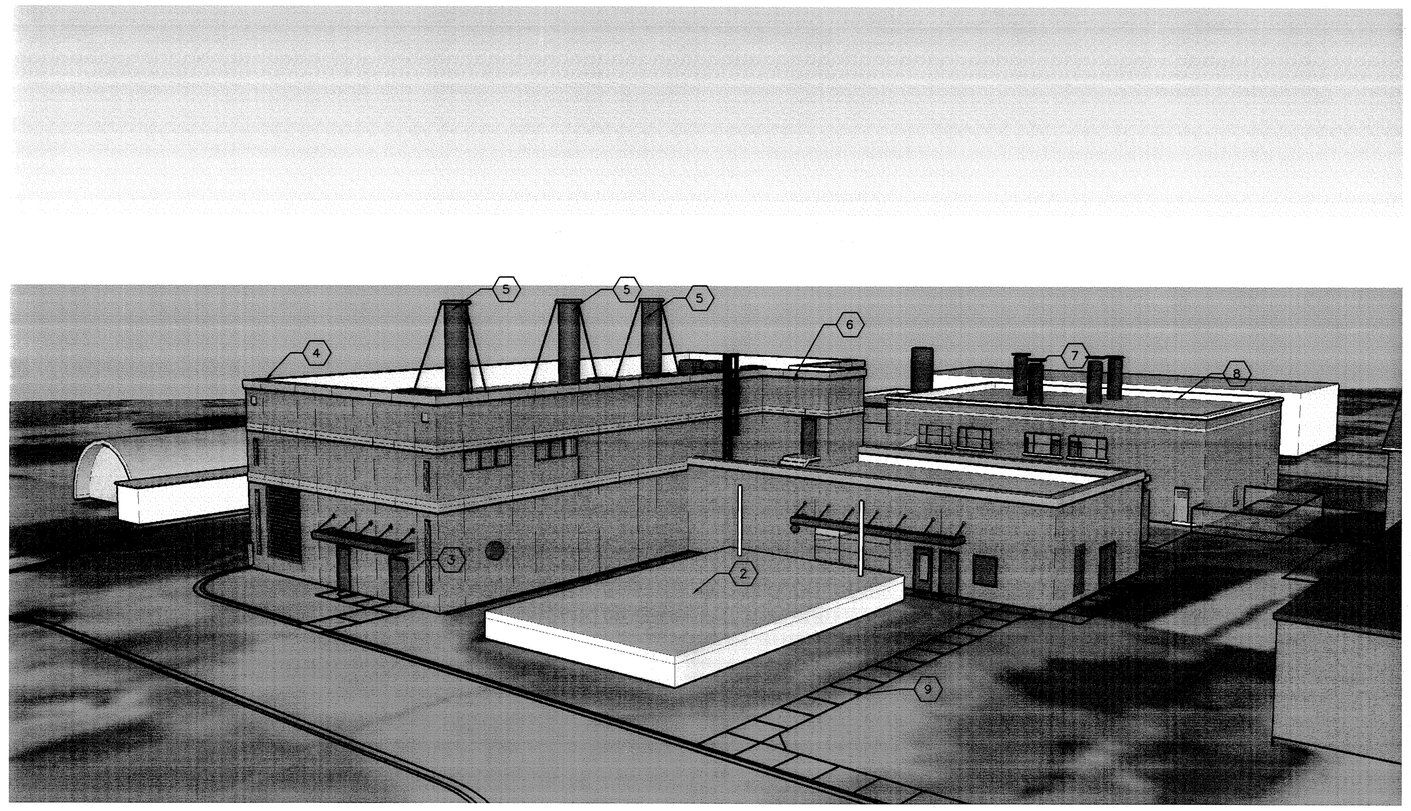

F1 VIEW OF SOUTH WEST CORNER
NTS

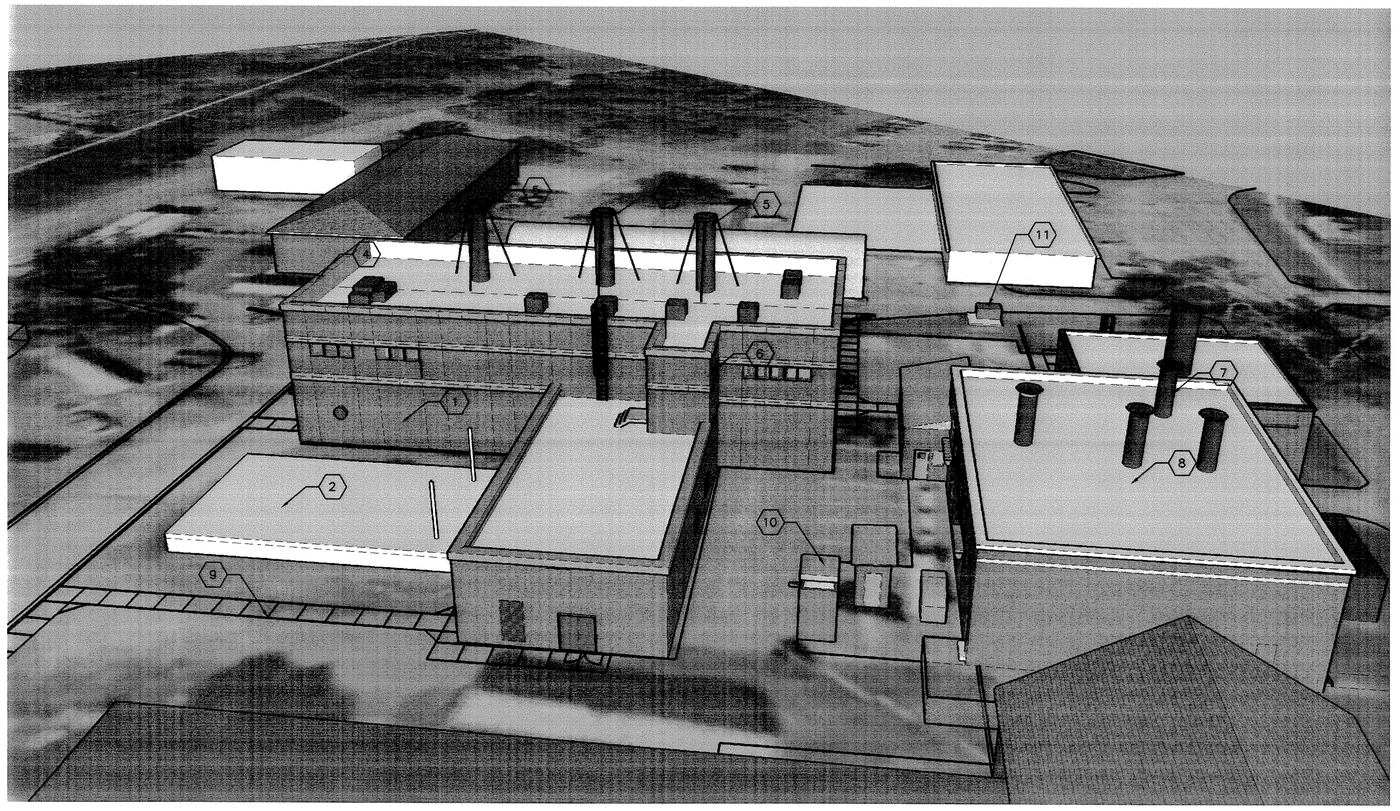

F5 VIEW OF WEST ELEVATION
NTS

SHEET KEYNOTES (X)

1. BRICK VENEER
2. EXISTING (2) FUEL STORAGE TANKS
3. SERVICE DOOR
4. PROPOSED BUILDING HEIGHT 33'-0"
5. BOILER STACKS
6. STAIR TOWER
7. EXISTING BOILER STACKS
8. EXISTING BOILER PLANT BUILDING
9. CONCRETE SIDEWALK
10. EXISTING GENERATOR EXHAUST
11. EXISTING PAD MOUNTED TRANSFORMER
12. OVERHEAD COILING DOOR
13. LOUVERS-SEE MECHANICAL DRAWINGS
14. EXISTING WATER TOWER

100% CONSTRUCTION DOCUMENTS

REVISION NO.	REVISION DESCRIPTION	By	Date

Revisions

Department of Veterans Affairs
William Jennings Bryan Dorn
VA Medical Center
6439 Garners Ferry Road
Columbia, SC 29209

SEAL

Architect/Engineer Address

Harrell, Saltrick & Hopper

Design & Management Solutions for the Built Environment
8016 TOWER POINT DRIVE
CHARLOTTE, NC 28227
P 704.814.1320
F 704.321.0833
WWW.HSHPC.COM
COPYRIGHT © 2011 HARRELL SALTRICK & HOPPER, PC
HSH PROJECT # 11015

Recommended Approvals:	
1. MEDICAL DIRECTOR	6. OPERATIONS SERVICE LINE MANAGER
2. ASSOCIATE DIRECTOR	7. INFECTION CONTROL MANAGER
3. CHIEF OF STAFF	8. SAFETY MANAGER
4. ASSOC. DIRECTOR	9. GENERAL ENGINEER
5. SERVICE LINE MGRS.	10. COTR

Drawing Title: EXTERIOR ELEVATIONS

★ BUILDING IS FULLY SPRINKLERED ★

Project Title: REPLACE BOILER PLANT/ COGEN/CHP

Date: APRIL 30, 2012

Project Number: 544-11-101

Drawn	Building Number	AutoCAD File Name
RLS	21	
Checked	Reviewed	Const. Contract No.

DRAWING No. AE201

Veterans Affairs