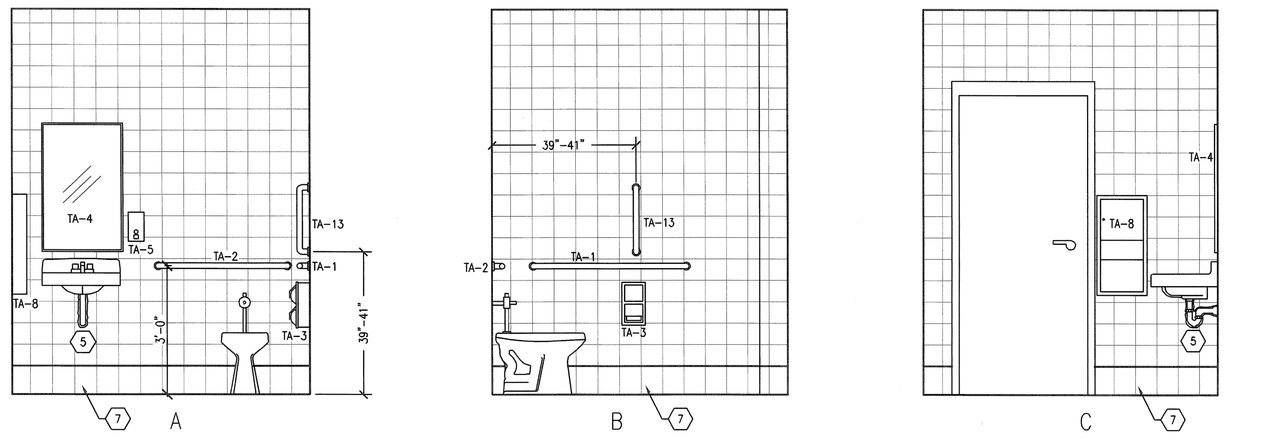

B1 WOMENS TOILET 103A
SCALE: 1/2"=1'-0"

SCALE: 1/2 "= 1'-0"

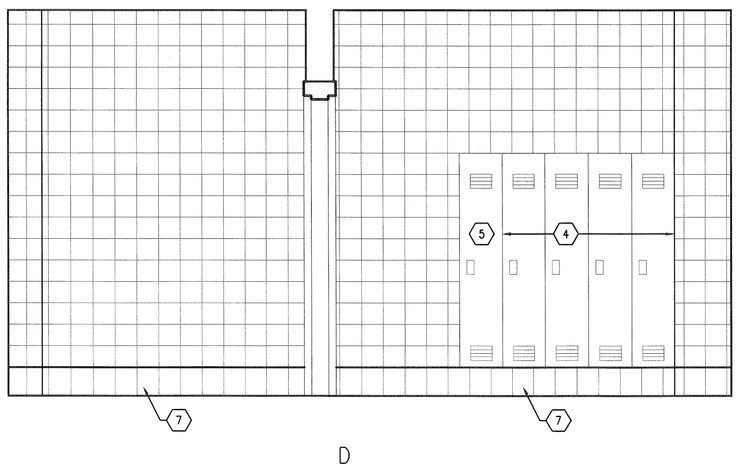

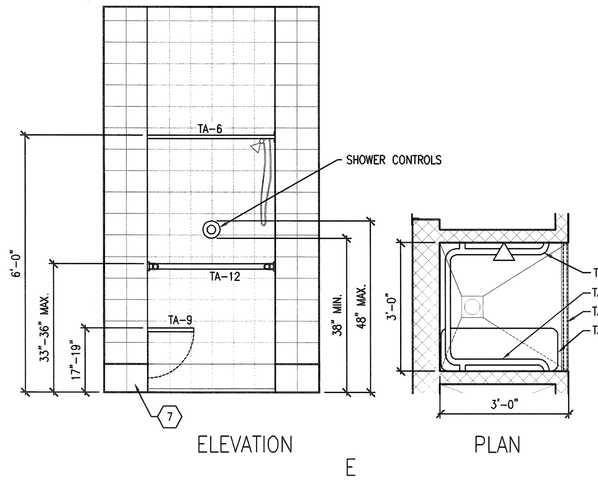

D1 WOMENS LOCKER 103
SCALE: 1/2"=1'-0"

SCALE: 1/2 "= 1'-0"

D4 WOMENS/MENS SHOWER 103B & 104B
SCALE: 1/2"=1'-0"

SCALE: 1/2 "= 1'-0"

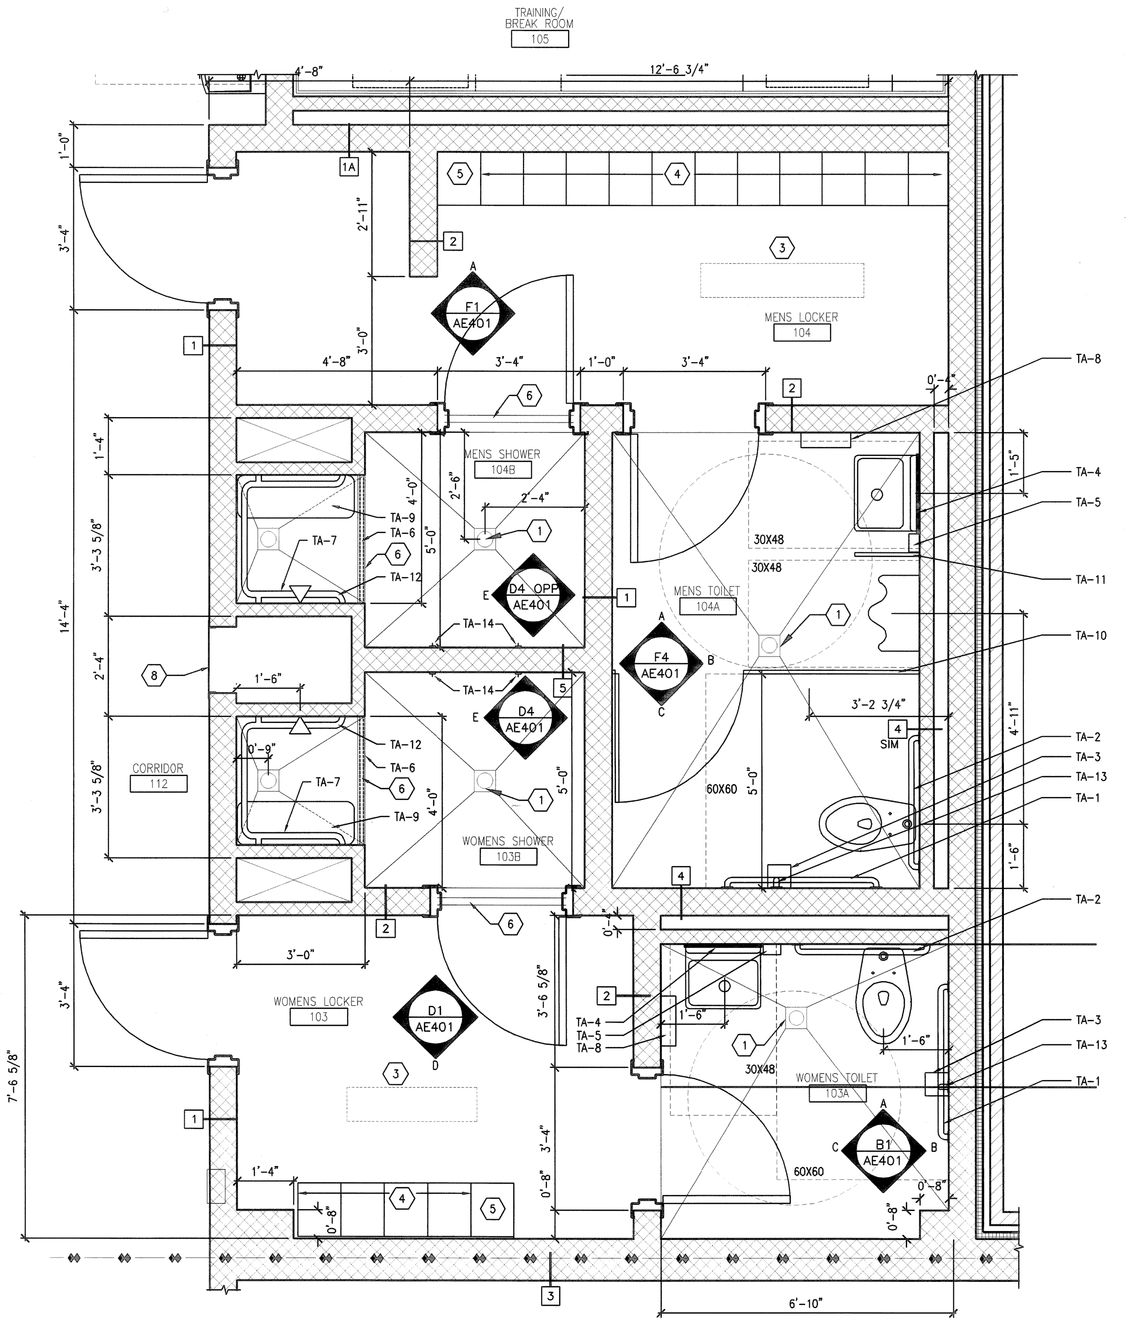

D6 ENLARGED LOCKER ROOM PLANS
SCALE: 1/2"=1'-0"

SCALE: 1/2 "= 1'-0"

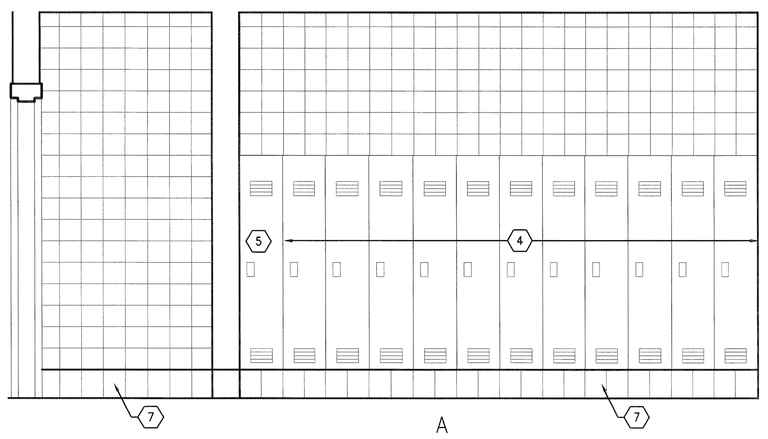

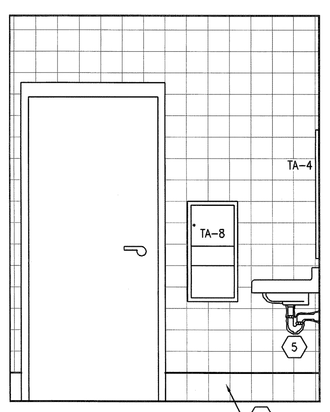

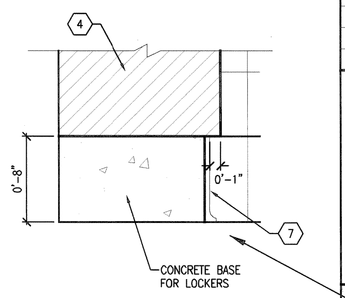

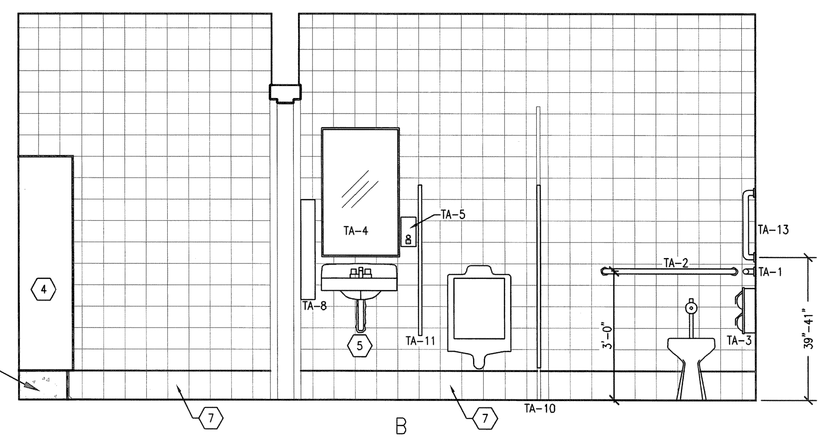

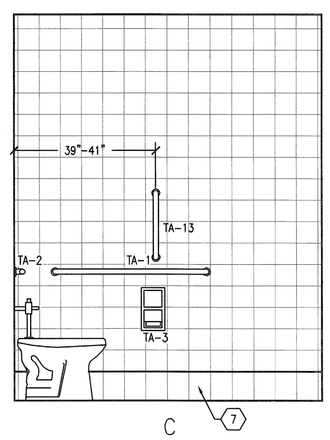

F1 MENS LOCKER 104
SCALE: 1/2"=1'-0"

SCALE: 1/2 "= 1'-0"

F4 MENS TOILET 104A
SCALE: 1/2"=1'-0"

SCALE: 1/2 "= 1'-0"

GENERAL NOTES

1. REFERENCE KEYNOTES: (3), (4) & (5):

   Furnish & install the following: Prime grade mild cold-rolled sheet 24 gauge min. steel for bodies & 16 gauge min. steel for single piece doors with high grade enamel powder coat finish complying with ASTM A1008. Body and door shall be painted same color selected from manufacturer's standards. Provide steel bottom, anti-microbial treatment, 3 clothe hooks, single shelf, multi-point latching recessed handles with lock hole cover plate for use with padlocks, min. 3 two-inch high five knuckle hinges, top & bottom louvers, min. 16 gauge steel finished end panel (Room 103) & number plates. Secure bodies to floor base & wall in accordance with manufacturer's instructions. 9.5"W x 48"L laminated selected hardwood bench with heavy-duty steel pedestals painted high grade powder coat enamel finish welded to each end. Secure benches to pedestals & pedestals to floor in accordance with manufacturer's recommendations. Submit Shop Drawings plus Manufacturer's Literature and Data in accordance with Specification Section 01 33 23, SHOP DRAWINGS, PRODUCT DATA, AND SAMPLES.

DRAWING KEYNOTES (X)

1. FLOOR DRAIN
2. N/A
3. BENCH (9.5W X 17H X 36L) – SEE GENERAL NOTE #1
4. LOCKERS (12W X 15D X 60H) – SEE GENERAL NOTE #1
5. HANDICAP ACCESSIBLE LOCKER
6. MARBLE THRESHOLD – SEE DETAIL T7: SHEET AE601
7. CERAMIC TILE COVE BASE
8. PLUMBING CHASE ACCESS PANEL: 18"x36"

TOILET ACCESSORIES

TA-1	42" GRAB BAR
TA-2	36" GRAB BAR
TA-3	TOILET TISSUE DISPENSER – DUAL ROLL
TA-4	MIRROR – CENTER ABOVE SINK (22W x 36H)
TA-5	SOAP DISPENSER (TANK TYPE)
TA-6	SHOWER CURTAIN WITH ROD AND RINGS
TA-7	SHOWER GRAB BAR
TA-8	PAPER TOWEL DISPENSER AND RECEPTACLE
TA-9	FOLDING SHOWER SEAT
TA-10	TOILET STALL – SOLID PLASTIC, FLOOR MOUNTED, OVERHEAD BRACED
TA-11	URINAL SCREEN – WALL MOUNTED
TA-12	CORNER SHOWER GRAB BAR
TA-13	18" VERTICAL GRAB BAR
TA-14	CLOTHES/ROBE HOOK

100% CONSTRUCTION DOCUMENTS

REVISION NO.	REVISION DESCRIPTION		
Revisions		By	Date

Department of Veterans Affairs
William Jennings Bryan Dorn
VA Medical Center
6439 Garners Ferry Road
Columbia, SC 29209

SEAL

Architect/Engineer Address
Harrell, Saltrick & Hopper
Design & Management Solutions for the Built Environment
8016 TOWER POINT DRIVE
CHARLOTTE, NC 28227
P 704.814.1320
F 704.321.0833
WWW.HSHPC.COM

COPYRIGHT © 2011 HARRELL SALTRICK & HOPPER, PC

HSH PROJECT # 11015

Recommended Approvals:	
1. MEDICAL DIRECTOR	6. OPERATIONS SERVICE LINE MANAGER
2. ASSOCIATE DIRECTOR	7. INFECTION CONTROL MANAGER
3. CHIEF OF STAFF	8. SAFETY MANAGER
4. ASSOC. DIRECTOR	9. GENERAL ENGINEER
5. SERVICE LINE MGRS.	10. COTR

Drawing Title: ENLARGED LOCKER ROOM PLANS

★BUILDING IS FULLY SPRINKLERED★

Project Title: REPLACE BOILER PLANT/ COGEN/CHP

Drawn: RLS, MJF
Checked:
Building Number: 21
Reviewed:
AutoCAD File Name:
Const. Contract No.:

Date: APRIL 30, 2012
Project Number: 544-11-101
DRAWING No.: AE401

Veterans Affairs