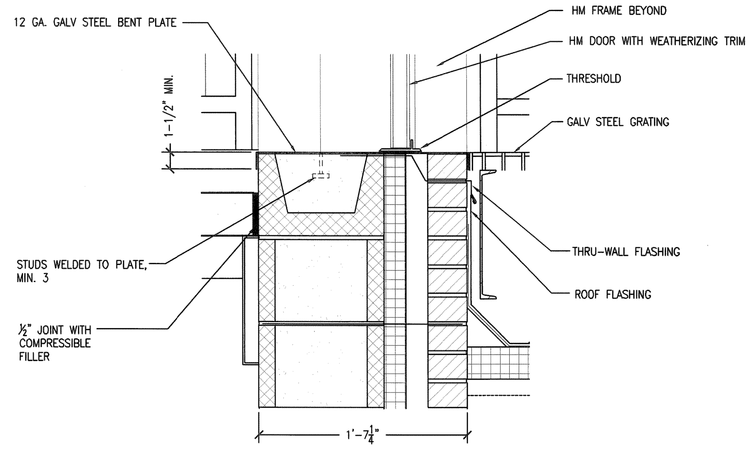

B2 THRESHOLD DETAIL
SCALE: 1-1/2"=1'-0"

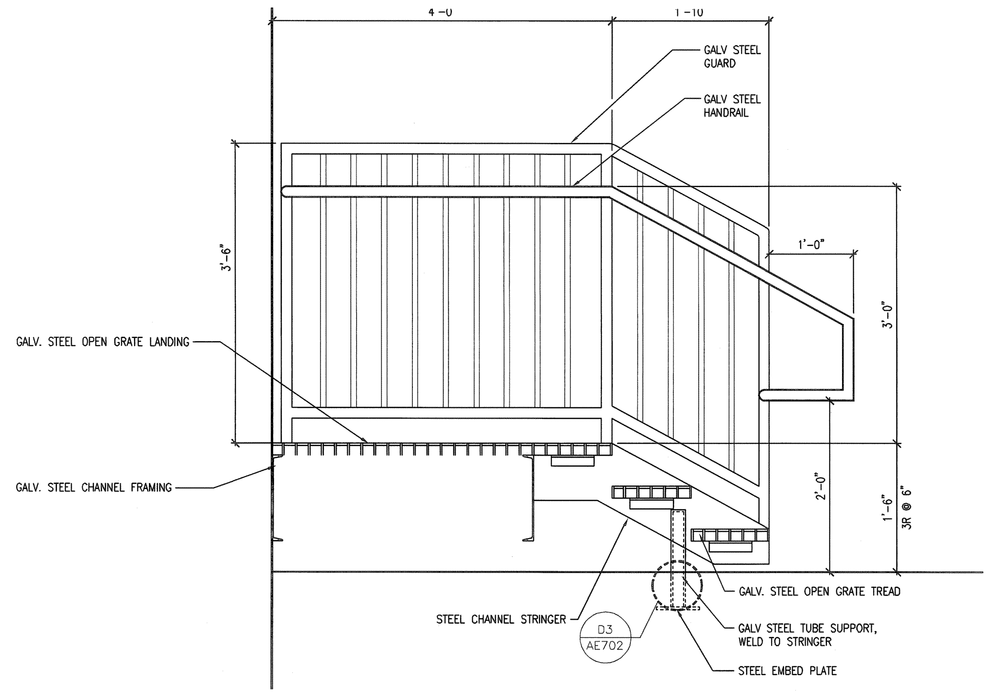

C4 ROOF ACCESS STAIR SECTION
SCALE: 1"=1'-0"

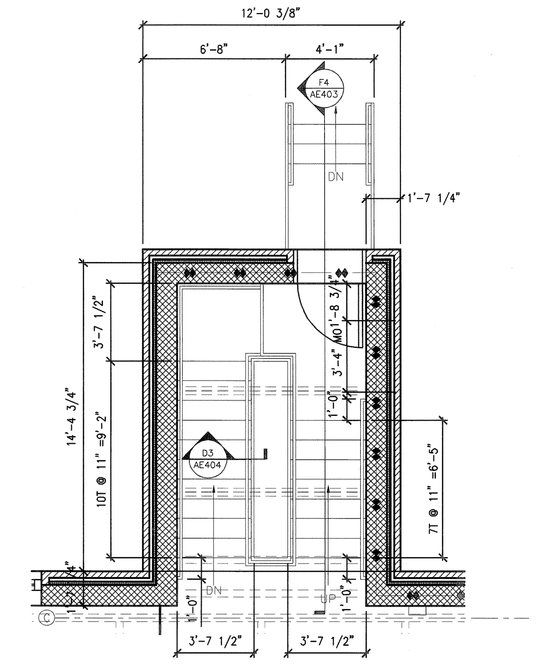

C7 ENLARGED MEZZANINE STAIR PLAN
SCALE: 1/4"=1'-0"

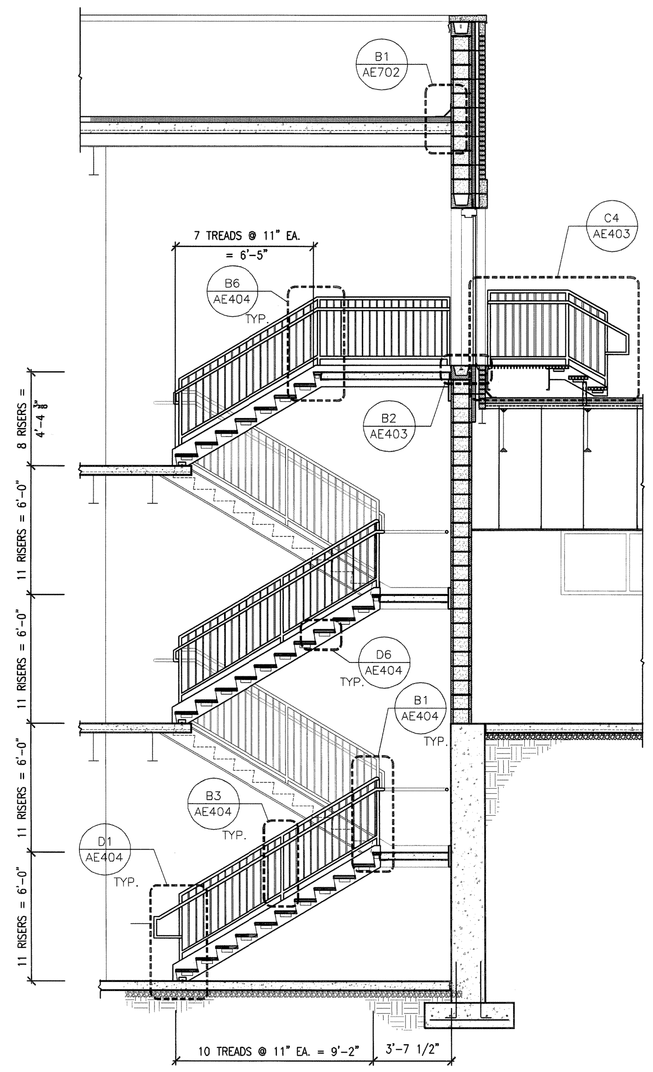

F4 STAIR SECTION
SCALE: 1/4"=1'-0"

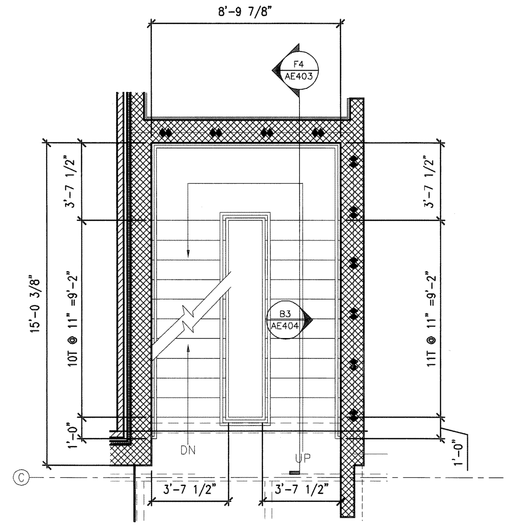

E7 ENLARGED FIRST FLOOR STAIR PLAN
SCALE: 1/2"=1'-0"

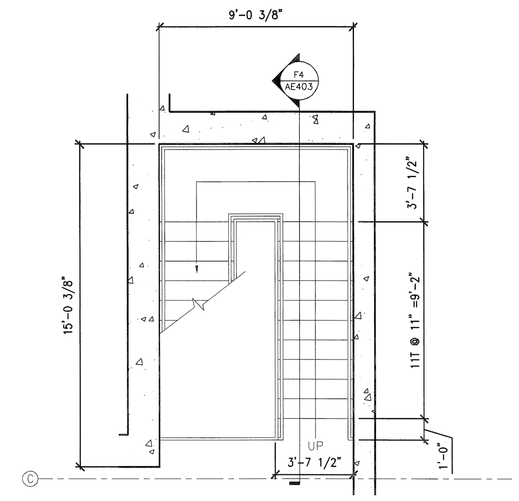

F7 ENLARGED BASEMENT STAIR PLAN
SCALE: 1/4"=1'-0"

100% CONSTRUCTION DOCUMENTS

REVISION NO.	REVISION DESCRIPTION		

Revisions | By | Date

Department of Veterans Affairs
William Jennings Bryan Dorn
VA Medical Center
6439 Garners Ferry Road
Columbia, SC 29209

SEAL

Architect/Engineer Address

Harrell, Saltrick & Hopper

Design & Management Solutions for the Built Environment
8016 TOWER POINT DRIVE
CHARLOTTE, NC 28227
P 704.814.5320
F 704.321.0833
WWW.HSHPC.COM
COPYRIGHT © 2011 HARRELL SALTRICK & HOPPER, PC
HSH PROJECT # 11015

Recommended Approvals:	
1. MEDICAL DIRECTOR	6. OPERATIONS SERVICE LINE MANAGER
2. ASSOCIATE DIRECTOR	7. INFECTION CONTROL MANAGER
3. CHIEF OF STAFF	8. SAFETY MANAGER
4. ASSOC. DIRECTOR	9. GENERAL ENGINEER
5. SERVICE LINE MGRS.	10. COTR

Drawing Title: ENLARGED STAIR PLANS

Project Title: REPLACE BOILER PLANT/ COGEN/CHP

Date: APRIL 30, 2012

Project Number: 544-11-101

★BUILDING IS FULLY SPRINKLERED★

Drawn	Building Number	AutoCAD File Name
RLS, MJF	21	
Checked	Reviewed	Const. Contract No.

DRAWING No. AE403

Veterans Affairs