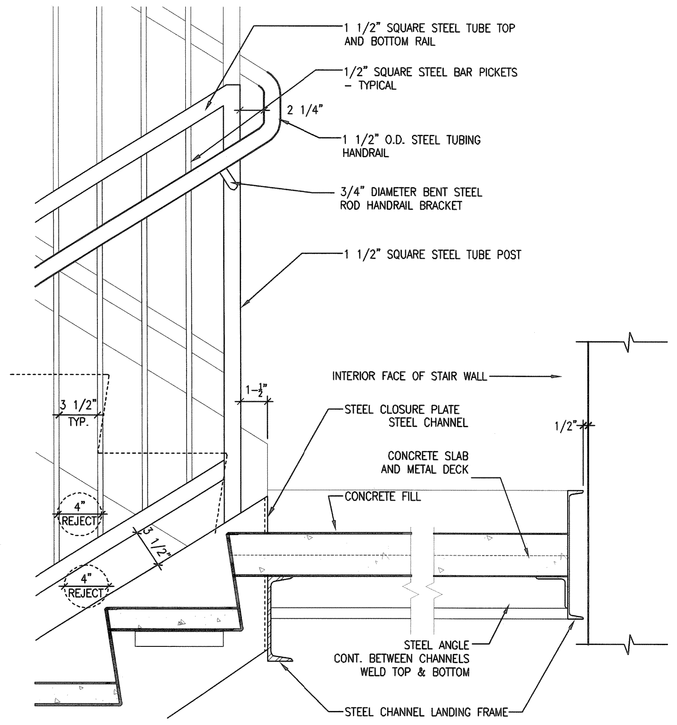

B1 INTERMEDIATE LANDING DETAIL
SCALE:1 1/2"=1'-0"

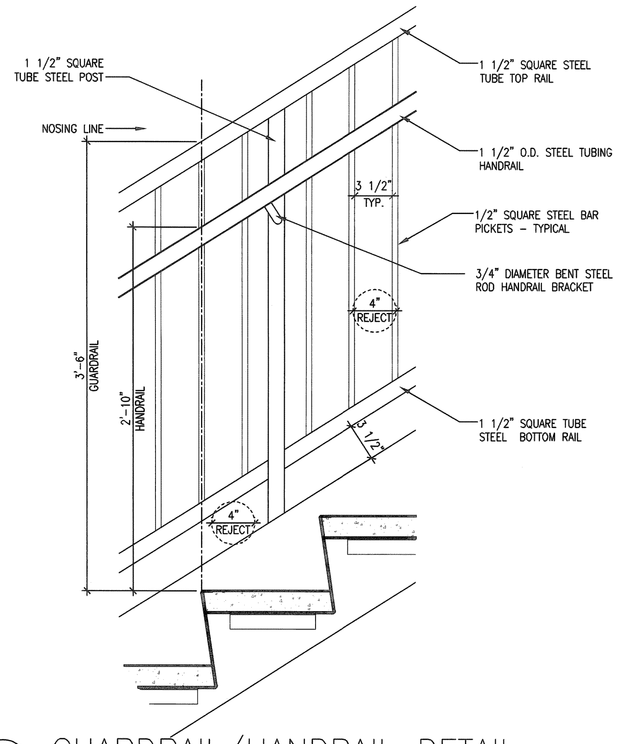

B3 GUARDRAIL/HANDRAIL DETAIL
SCALE:1 1/2"=1'-0"

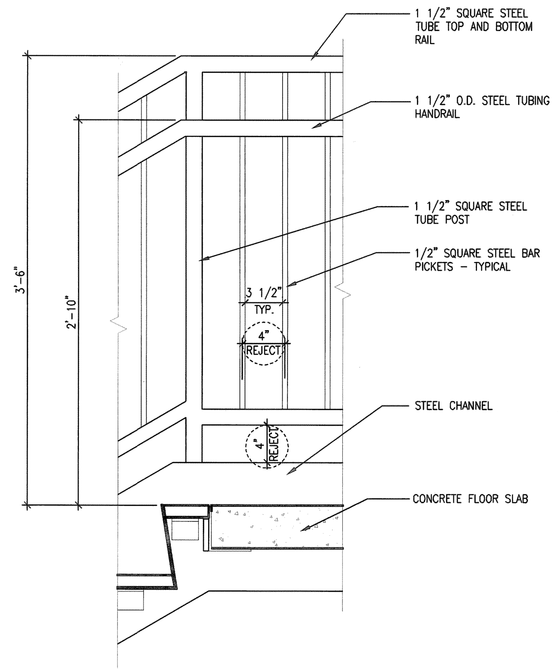

B6 TOP LANDING GUARDRAIL DETAIL
SCALE:1 1/2"=1'-0"

TYPICAL NOTE:
WELDED CONNECTIONS AT ALL STEEL STAIR COMPONENTS: PICKETS, CHANNELS, STRINGERS, TREADS, POSTS, HANDRAIL BRACKETS & RAILS.

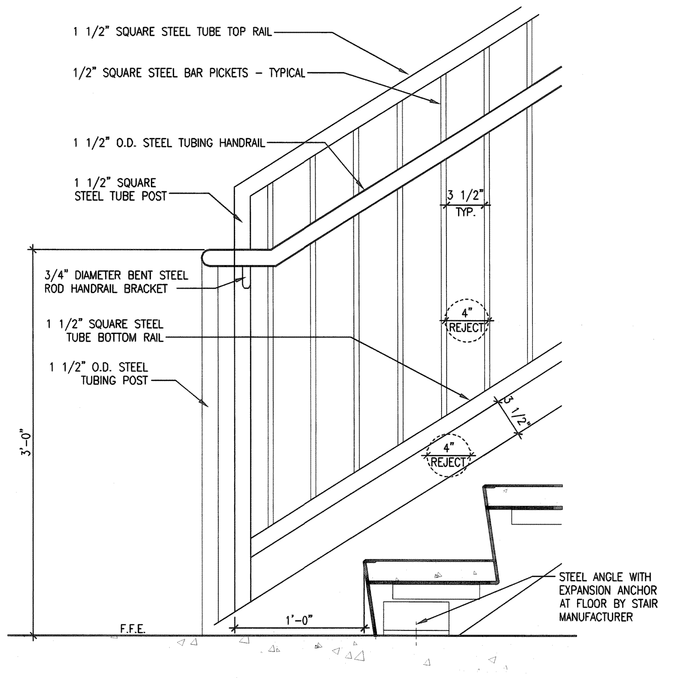

D1 FLOOR LANDING DETAIL
SCALE:1 1/2"=1'-0"

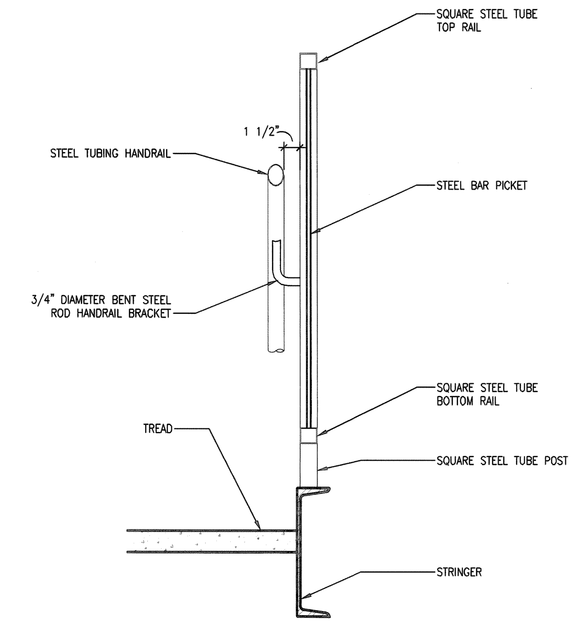

D3 GUARDRAIL/HANDRAIL SECTION
SCALE:1 1/2"=1'-0"

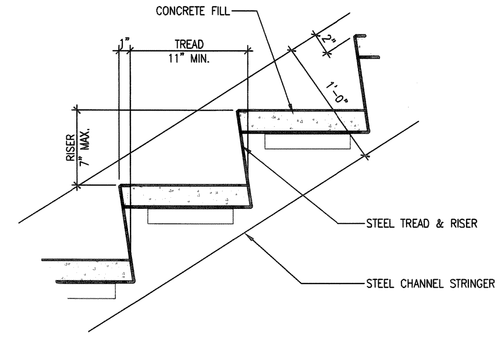

NOTE:
SEE STAIR SECTIONS FOR RISER AND TREAD DIMENSIONS

D6 RISER & TREAD DETAIL
SCALE:1 1/2"=1'-0"

100% CONSTRUCTION DOCUMENTS

REVISION NO.	REVISION DESCRIPTION		
Revisions		By	Date

Department of Veterans Affairs
William Jennings Bryan Dorn
VA Medical Center
6439 Garners Ferry Road
Columbia, SC 29209

SEAL

Architect/Engineer Address

Harrell, Saltrick & Hopper

Design & Management Solutions for the Built Environment
8206 TOWER POINT DRIVE
CHARLOTTE, NC 28227
P 704.814.1320
F 704.321.0833
WWW.HSHPC.COM
COPYRIGHT © 2011 HARRELL SALTRICK & HOPPER, PC
HSH PROJECT # 11015

Recommended Approvals:	
1. MEDICAL DIRECTOR	6. OPERATIONS SERVICE LINE MANAGER
2. ASSOCIATE DIRECTOR	7. INFECTION CONTROL MANAGER
3. CHIEF OF STAFF	8. SAFETY MANAGER
4. ASSOC. DIRECTOR	9. GENERAL ENGINEER
5. SERVICE LINE MGRS.	10. COTR

Drawing Title: STAIR DETAILS

★ BUILDING IS FULLY SPRINKLERED ★

Project Title: REPLACE BOILER PLANT/ COGEN/CHP

Date: APRIL 30, 2012
Project Number: 544-11-101

Drawn	Building Number	AutoCAD File Name
RLS, MJF	21	
Checked	Reviewed	Const. Contract No.

DRAWING No. AE404

Veterans Affairs