


B1 PLAN DETAIL
SCALE: 1 1/2"=1'-0"

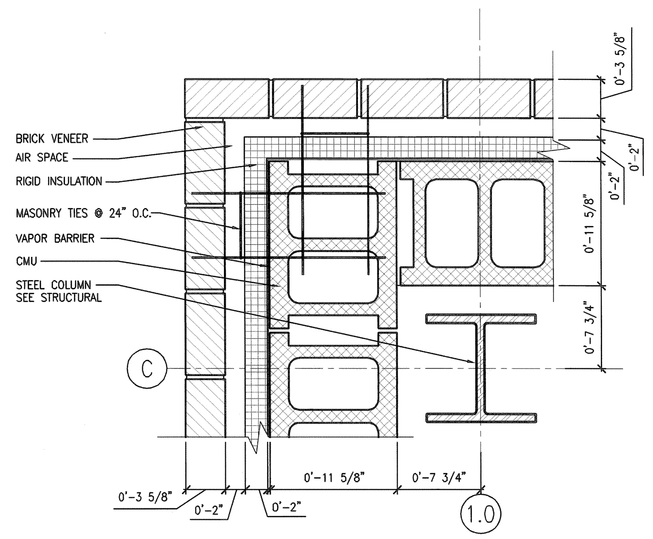


B3 PLAN DETAIL
SCALE: 1 1/2"=1'-0"




B6 PLAN DETAIL
SCALE: 1 1/2"=1'-0"

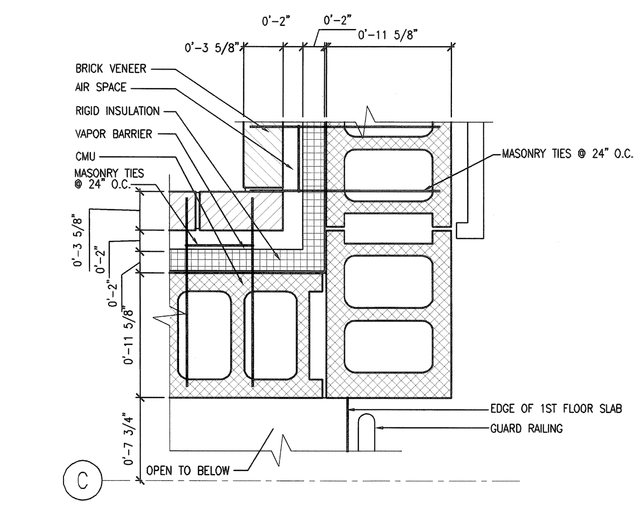


B8 PLAN DETAIL
SCALE: 1 1/2"=1'-0"

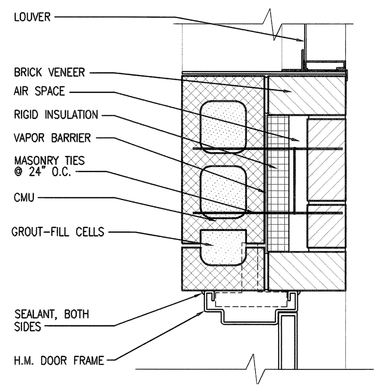


D1 PLAN DETAIL
SCALE: 1 1/2"=1'-0"

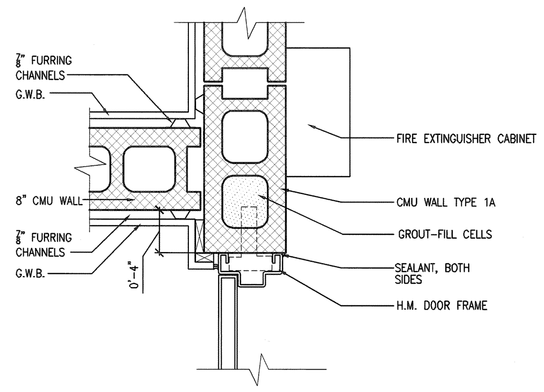


D3 PLAN DETAIL
SCALE: 1 1/2"=1'-0"

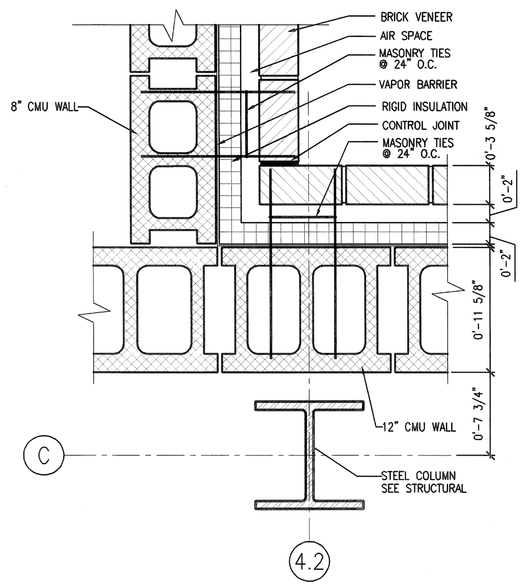


D6 PLAN DETAIL
SCALE: 1 1/2"=1'-0"

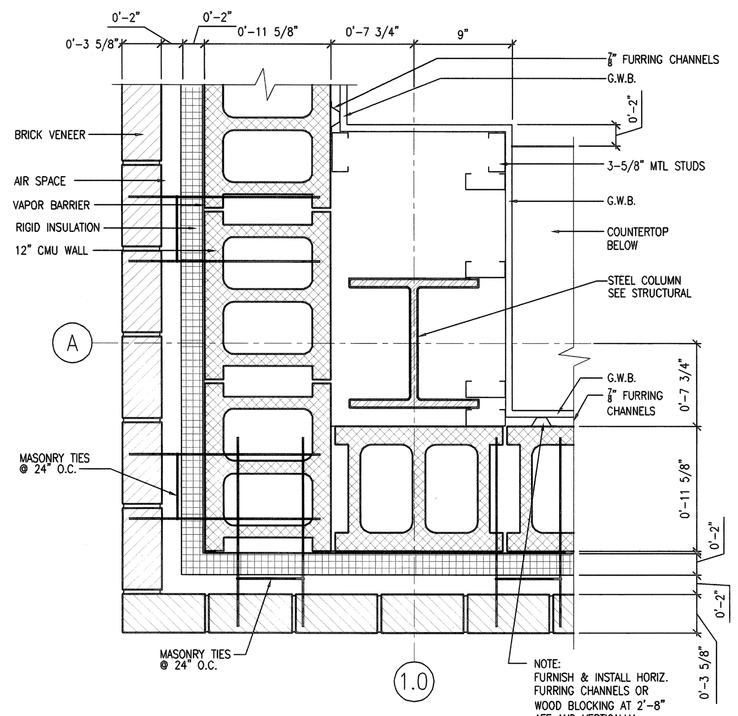


D8 PLAN DETAIL
SCALE: 1 1/2"=1'-0"

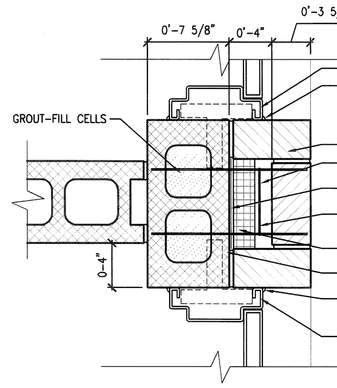


F1 PLAN DETAIL
SCALE: 1 1/2"=1'-0"

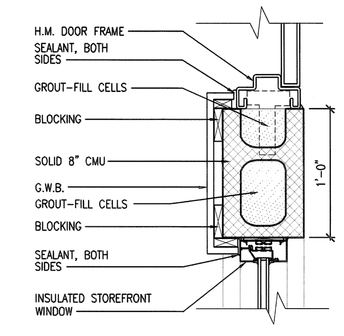


F3 PLAN DETAIL
SCALE: 1 1/2"=1'-0"

# 100% CONSTRUCTION DOCUMENTS
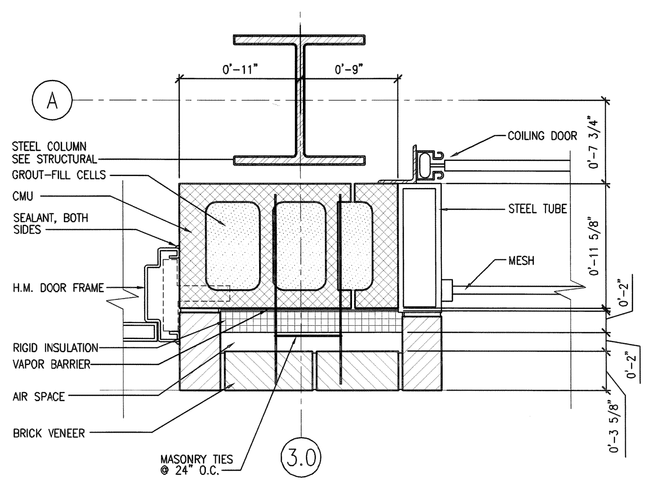
| REVISION NO. | REVISION DESCRIPTION | | |
|---|---|---|---|
| | | | |

Revisions | By | Date

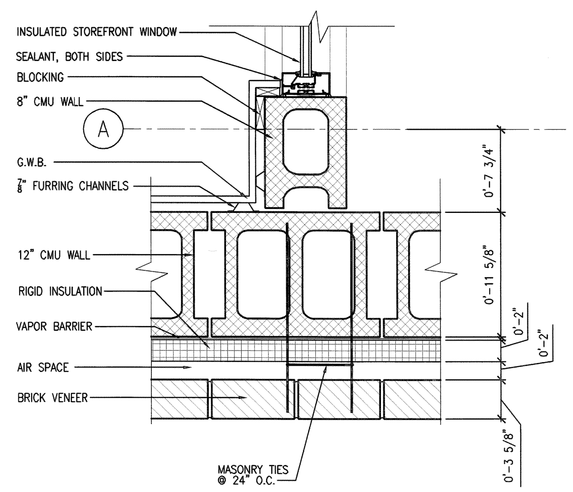Department of Veterans Affairs
William Jennings Bryan Dorn
VA Medical Center
6439 Garners Ferry Road
Columbia, SC 29209

SEAL
DANIEL C. SALTRICK REGISTERED ARCHITECT 6867 NORTH CAROLINA CHARLOTTE
4/30/12


Architect/Engineer Address
Harrell, Saltrick & Hopper
Design & Management Solutions for the Built Environment
8016 TOWER POINT DRIVE
CHARLOTTE, NC 28227
P 704.814.1320
F 704.321.0833
WWW.HSHPC.COM


COPYRIGHT © 2011 HARRELL SALTRICK & HOPPER, PC

HSH PROJECT # 11015

| Recommended Approvals: | |
|---|---|
| 1. MEDICAL DIRECTOR | 6. OPERATIONS SERVICE LINE MANAGER |
| 2. ASSOCIATE DIRECTOR | 7. INFECTION CONTROL MANAGER |
| 3. CHIEF OF STAFF | 8. SAFETY MANAGER |
| 4. ASSOC. DIRECTOR | 9. GENERAL ENGINEER |
| 5. SERVICE LINE MGRS. | 10. COTR |

Drawing Title: PLAN DETAILS

Project Title: REPLACE BOILER PLANT/ COGEN/CHP

Date: APRIL 30, 2012

Project Number: 544-11-101

★BUILDING IS FULLY SPRINKLERED★

| Drawn | Building Number | AutoCAD File Name | DRAWING No. |
|---|---|---|---|
| RLS, MJF | 21 | | AE501 |
| Checked | Reviewed | Const. Contract No. | |

Veterans Affairs