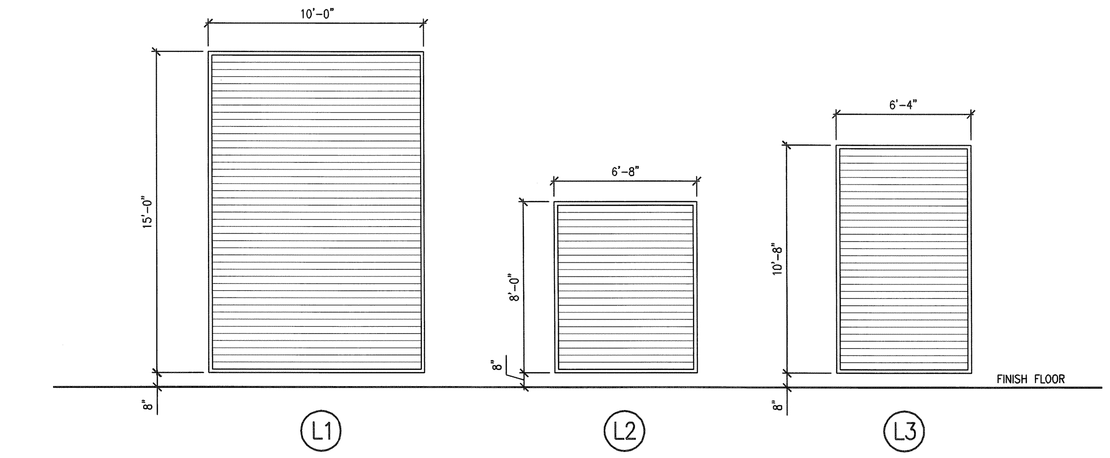

B1 LOUVER TYPES
SCALE: 1/8"=1'-0"

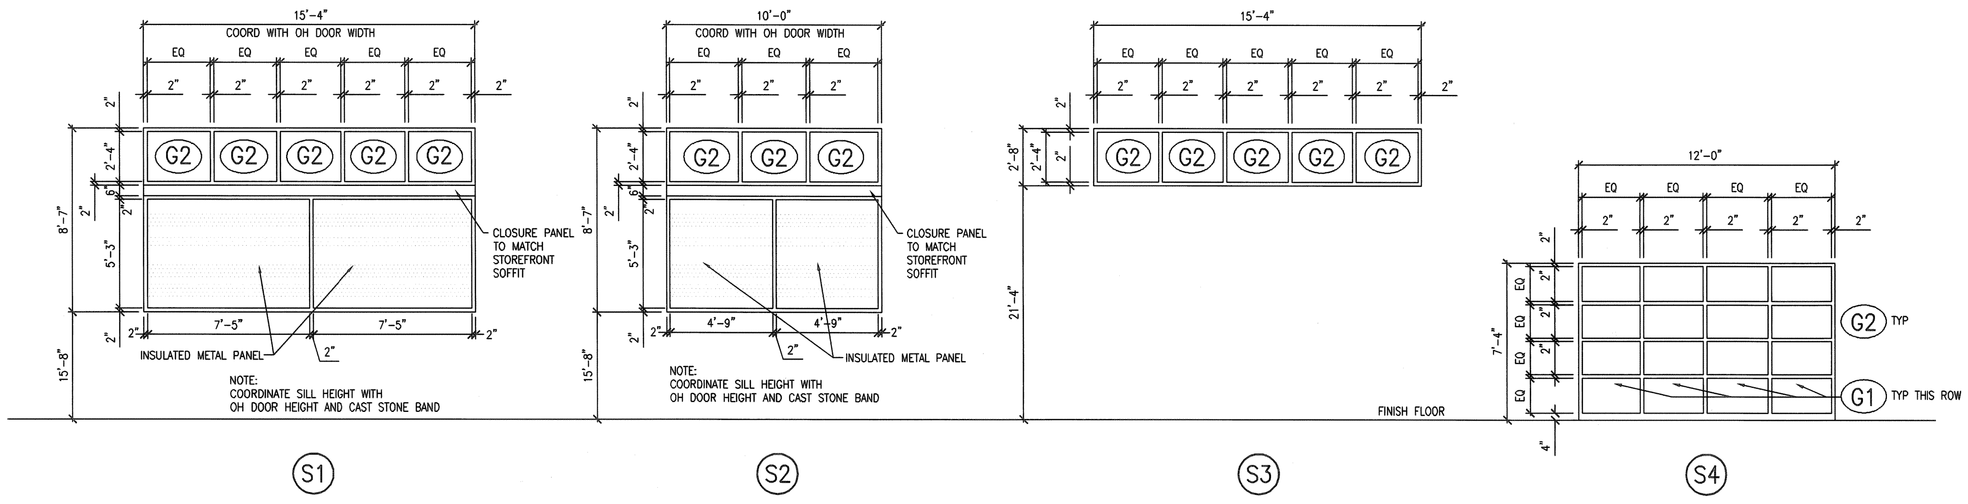

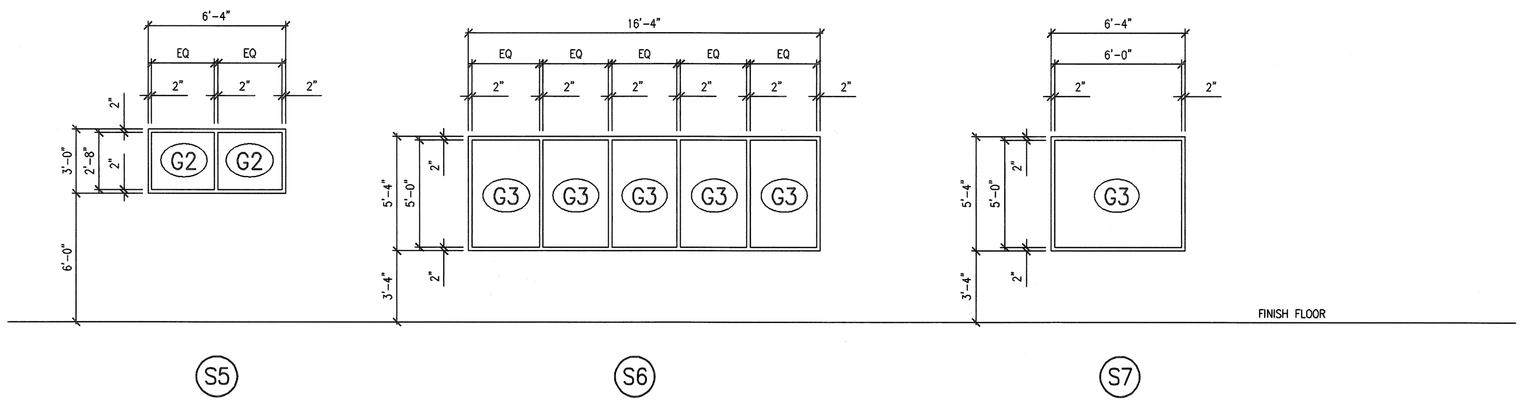

E1 STOREFRONT ELEVATIONS
SCALE: 1/4"=1'-0"

F1 STOREFRONT DETAILS
SCALE: 3"=1'-0"

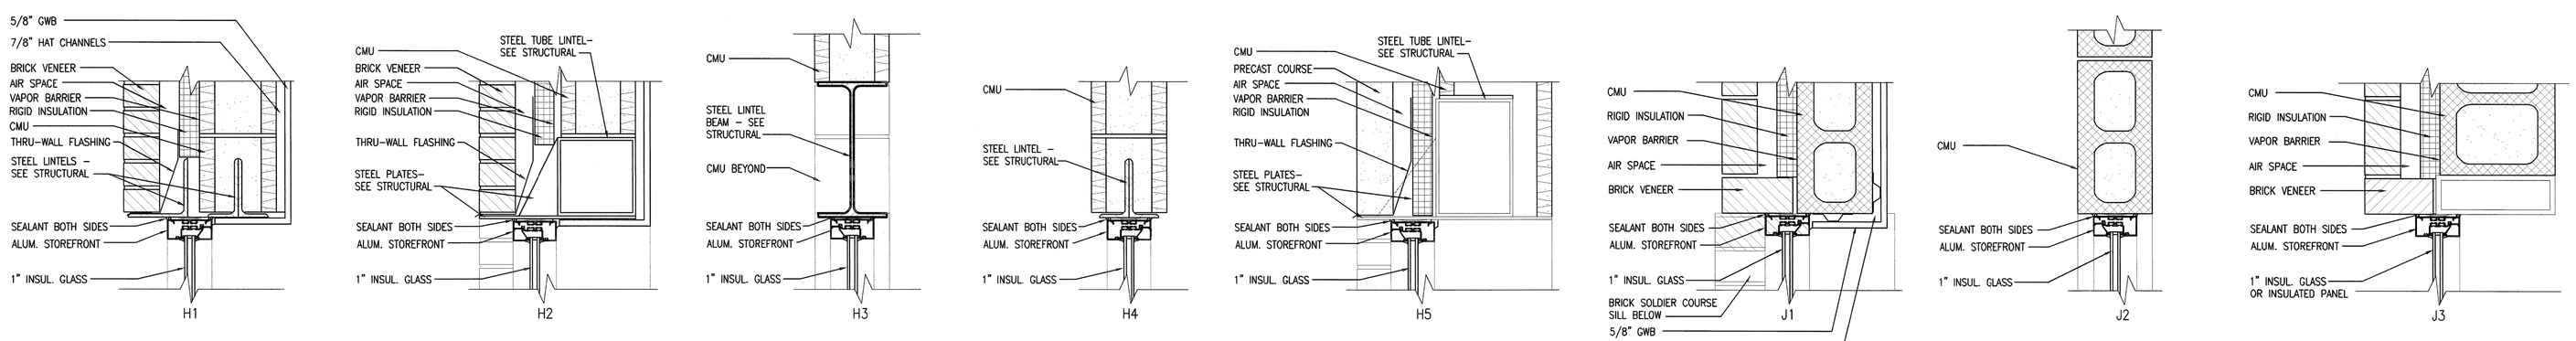

B6 WINDOW SCHEDULE
SCALE: NTS

WINDOW NO.	WIDTH	HEIGHT	HEAD	JAMB	SILL	GLASS	NOTES
S1	15'-4"	8'-7"	B1/AE502	J3	D1/AE502	G2	SEE F1/AE502
S2	10'-0"	8'-7"	B1/AE502	J3	D1/AE502	G2	SEE F1/AE502
S3	15'-4"	2'-8"	H5	J4	S1	G2	
S4	12'-0"	7'-4"	H2	J1	S3	G1/G2	
S5	6'-4"	3'-0"	H1	J1	S1	G2	
S6	16'-4"	5'-4"	H4	J2	S2	G3	
S7	6'-4"	5'-4"	H4	J2	S2	G3	

SCHEDULE NOTES

B8 LOUVER SCHEDULE
SCALE: NTS

LOUVER NO.	WIDTH	HEIGHT	HEAD	JAMB	SILL		NOTES
L1	15'-0"	10'-0"	B5/AE502	J4	D5/AE502		
L2	8'-0"	6'-8"	B5/AE502	J4	D5/AE502		
L3	10'-8"	6'-4"	B5/AE502	J4	D5/AE502		

SCHEDULE NOTES

GENERAL SHEET NOTES

1. CONTRACTOR IS RESPONSIBLE FOR COORDINATING DOORS, DOOR FRAMES, AND HARDWARE.
2. HARDWARE SUPPLIER IS RESPONSIBLE FOR BUILDING CODE AND FIRE RATED DOOR REQUIREMENTS.
3. FIRE RATED DOORS SHALL HAVE APPLIED U.L. LABEL ON HINGE SIDE.
4. ALL TEMPERED GLASS SHALL BE PERMANENTLY STAMPED TO INDICATE THAT IT IS TEMPERED.

GLAZING SCHEDULE

- G1 EXTERIOR INSULATING TEMPERED GLASS UNIT
- G2 EXTERIOR INSULATING GLASS UNIT
- G3 INTERIOR INSULATING LAMINATED GLASS UNIT
- G4 INTERIOR CERAMIC GLAZING

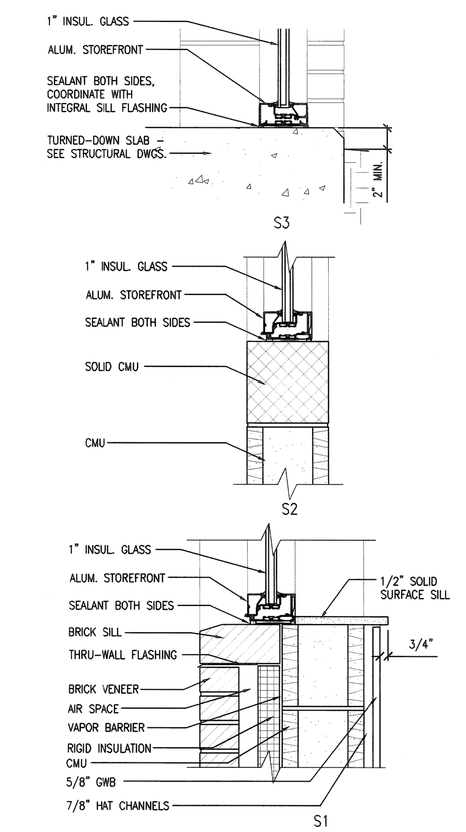

D8 STOREFRONT DETAILS
SCALE: 3"=1'-0"

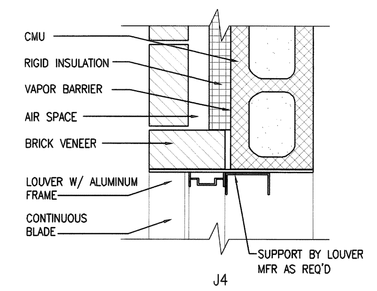

E6 LOUVER DETAILS
SCALE: 3"=1'-0"

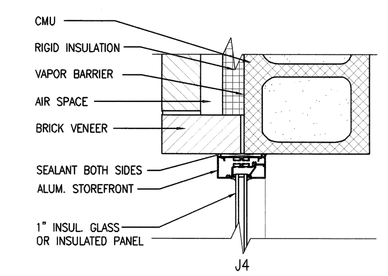

100% CONSTRUCTION DOCUMENTS

REVISION NO.	REVISION DESCRIPTION		
Revisions		By	Date

Department of Veterans Affairs
William Jennings Bryan Dorn
VA Medical Center
6439 Garners Ferry Road
Columbia, SC 29209

SEAL

Architect/Engineer Address
Harrell, Saltrick & Hopper
Design & Management Solutions for the Built Environment
8016 TOWER POINT DRIVE
CHARLOTTE, NC 28227
P 704.814.1320
F 704.321.0833
WWW.HSHPC.COM
COPYRIGHT © 2011 HARRELL SALTRICK & HOPPER, PC
HSH PROJECT # 11015

Recommended Approvals:	
1. MEDICAL DIRECTOR	6. OPERATIONS SERVICE LINE MANAGER
2. ASSOCIATE DIRECTOR	7. INFECTION CONTROL MANAGER
3. CHIEF OF STAFF	8. SAFETY MANAGER
4. ASSOC. DIRECTOR	9. GENERAL ENGINEER
5. SERVICE LINE MGRS.	10. COTR

Drawing Title: WINDOW AND LOUVER SCHEDULES AND DETAILS

★BUILDING IS FULLY SPRINKLERED★

Project Title: REPLACE BOILER PLANT/ COGEN/CHP

Date: APRIL 30, 2012
Project Number: 544-11-101

Drawn	Building Number	AutoCAD File Name
RLS, MJF	21	
Checked	Reviewed	Const. Contract No.

DRAWING No. AE602

Veterans Affairs