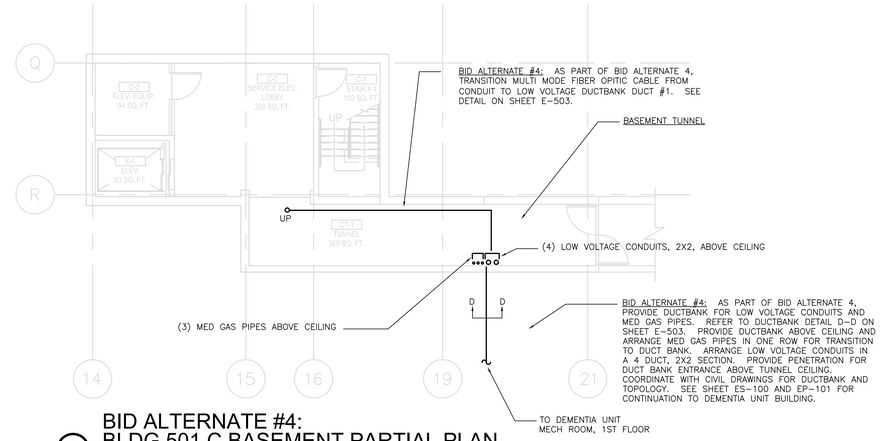

1 BID ALTERNATE #4: BLDG 501 C BASEMENT PARTIAL PLAN

SCALE 1/8" = 1'-0"

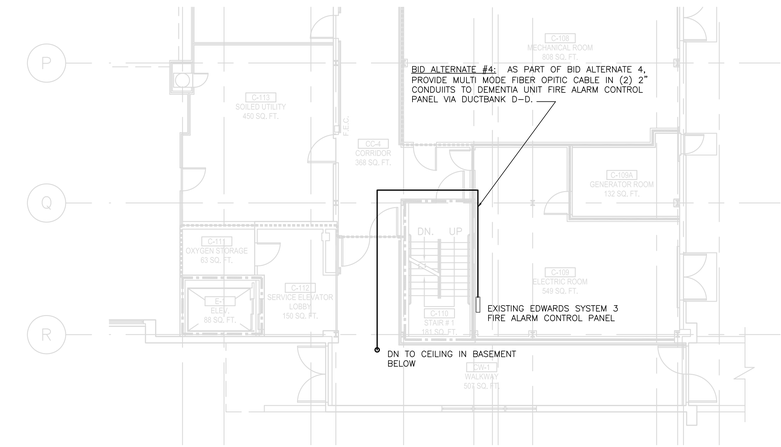

2 BID ALTERNATE #4: BLDG 501 C PARTIAL GROUND FLOOR PLAN

SCALE 1/8" = 1'-0"

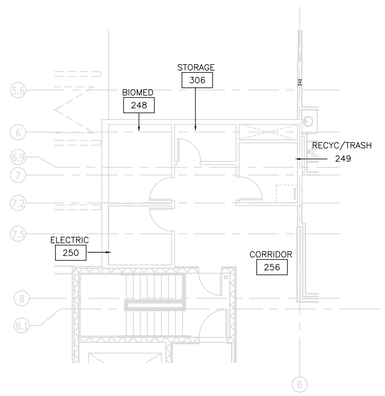

BID ALTERNATE #4: AS PART OF BID ALTERNATE #4, REVISE LIGHTING, POWER, AND FIRE ALARM DEVICE AND EQUIPMENT LOCATIONS SHOWN IN THIS AREA. REFER TO BASE BID DRAWINGS. REFER TO DETAILS 4 AND 5, THIS SHEET.

3 BID ALTERNATE #4: DEMENTIA UNIT 2ND FLOOR PARTIAL PLAN

SCALE 1/8" = 1'-0"

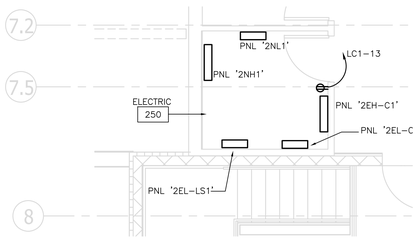

4 BID ALTERNATE #4: DEMENTIA UNIT ELEC ROOM 250 PARTIAL PLAN

SCALE 1/4" = 1'-0"

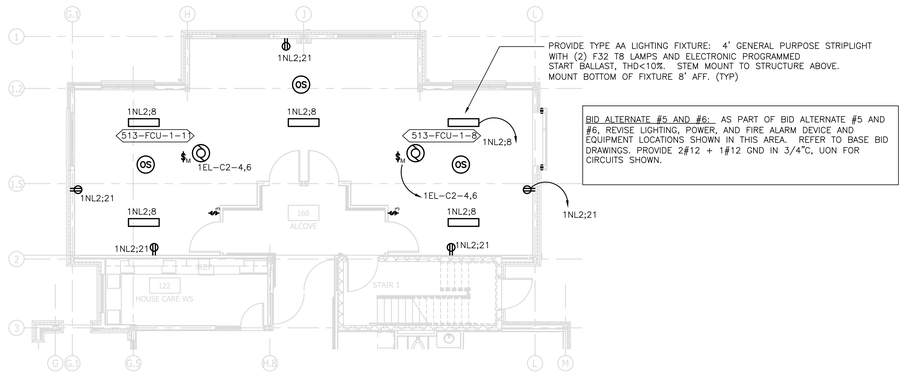

6 BID ALTERNATE #5 AND #6: DEMENTIA UNIT - HOUSEHOLD UNITS PARTIAL PLAN, 1ST FLOOR

SCALE 1/8" = 1'-0"

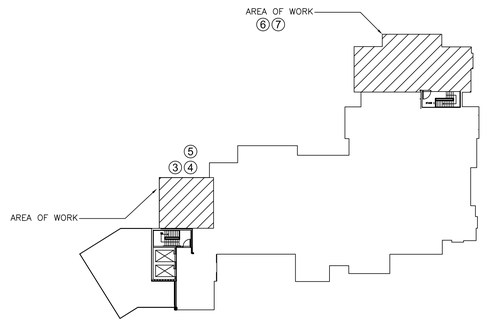

KEY PLAN DEMENTIA UNIT 2ND FLOOR

NO SCALE

COORDINATE ALL ROOM 248 RECEPTACLE LOCATIONS WITH TELE-COMM EQUIPMENT AND STUB UP CONDUITS. ALL RECEPTACLES IN BIOMED ROOM ARE CIRCUITED TO PANEL 2EL-C1.

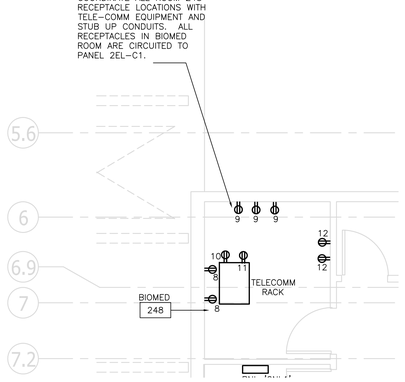

5 BID ALTERNATE #4: DEMENTIA UNIT - BIOMED ROOM PARTIAL PLAN

SCALE 1/4" = 1'-0"

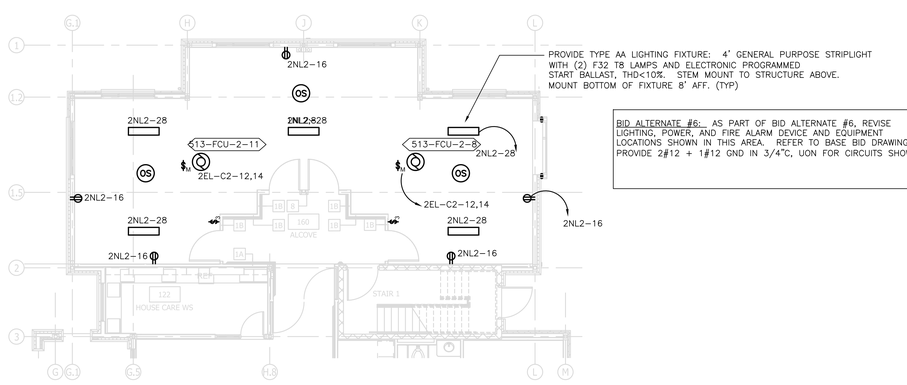

7 BID ALTERNATE #6: DEMENTIA UNIT - HOUSEHOLD UNITS PARTIAL PLAN, 2ND FLOOR

SCALE 1/8" = 1'-0"

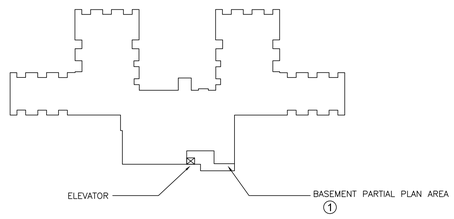

KEY PLAN BLDG 501 C

NO SCALE

9/20/2013

BID DOCUMENTS

FULLY SPRINKLERED

Revisions:	Date

ARCHITECT:

C.C. HODGSON ARCHITECTURAL GROUP

RAYMOND E. HEINEL REGISTERED 18076 PROFESSIONAL ENGINEER STATE OF MARYLAND 9/20/2013

ENGINEERS:

Westlake Reed Leskosky

1634 EYE ST, NW, STE 900
WASHINGTON, DC 20006

Drawing Title: DEDUCT ALTERNATES-BLDG 501C AND 2ND FLOOR DEMENITA UNIT PARTIAL PLANS

Approved: Project Director

Project Title: RELOCATE DEMENTIA UNIT

Location: VAMC MARTINSBURG

Date: 9/20/2013 | Checked: SCS | Drawn: CJW

Project Number: VA PN 613-207

Building Number: 513

Drawing Number: E-004

Dwg. of --

Office of Construction and Facilities Management

VA FORM 08-6231