VETERANS ADMINISTRATION
WASHINGTON, D. C.

APPROVED

ADMINISTRATOR

ASSISTANT ADMINISTRATOR

DIRECTOR OF CONSTRUCTION

CHIEF, TECHNICAL DIVISION

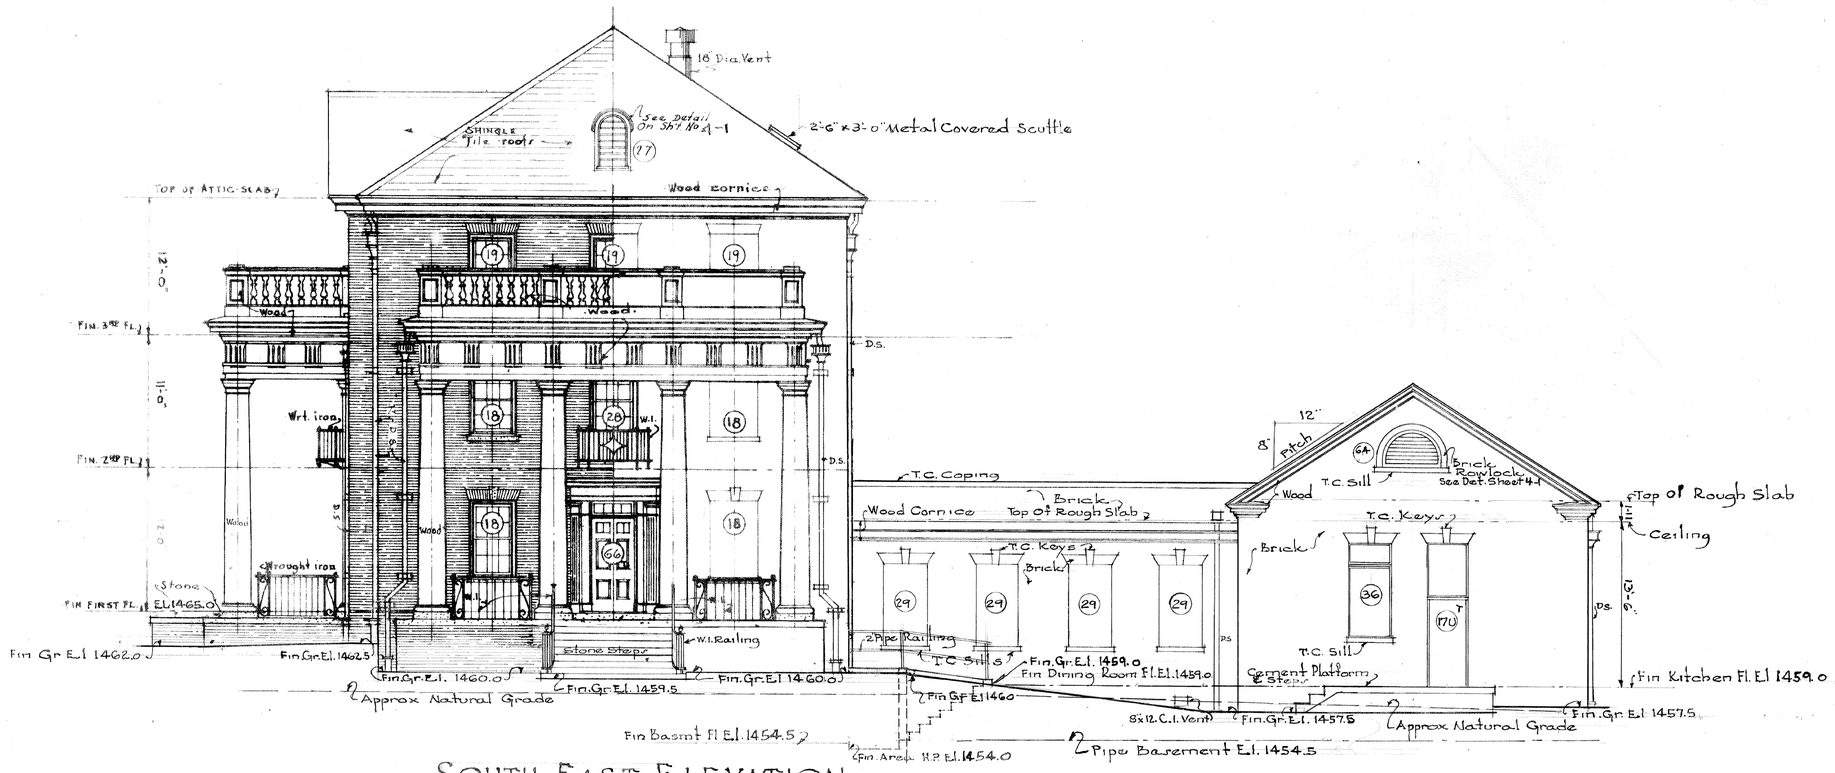

SOUTH EAST ELEVATION
Scale 1/8" = 1'-0"

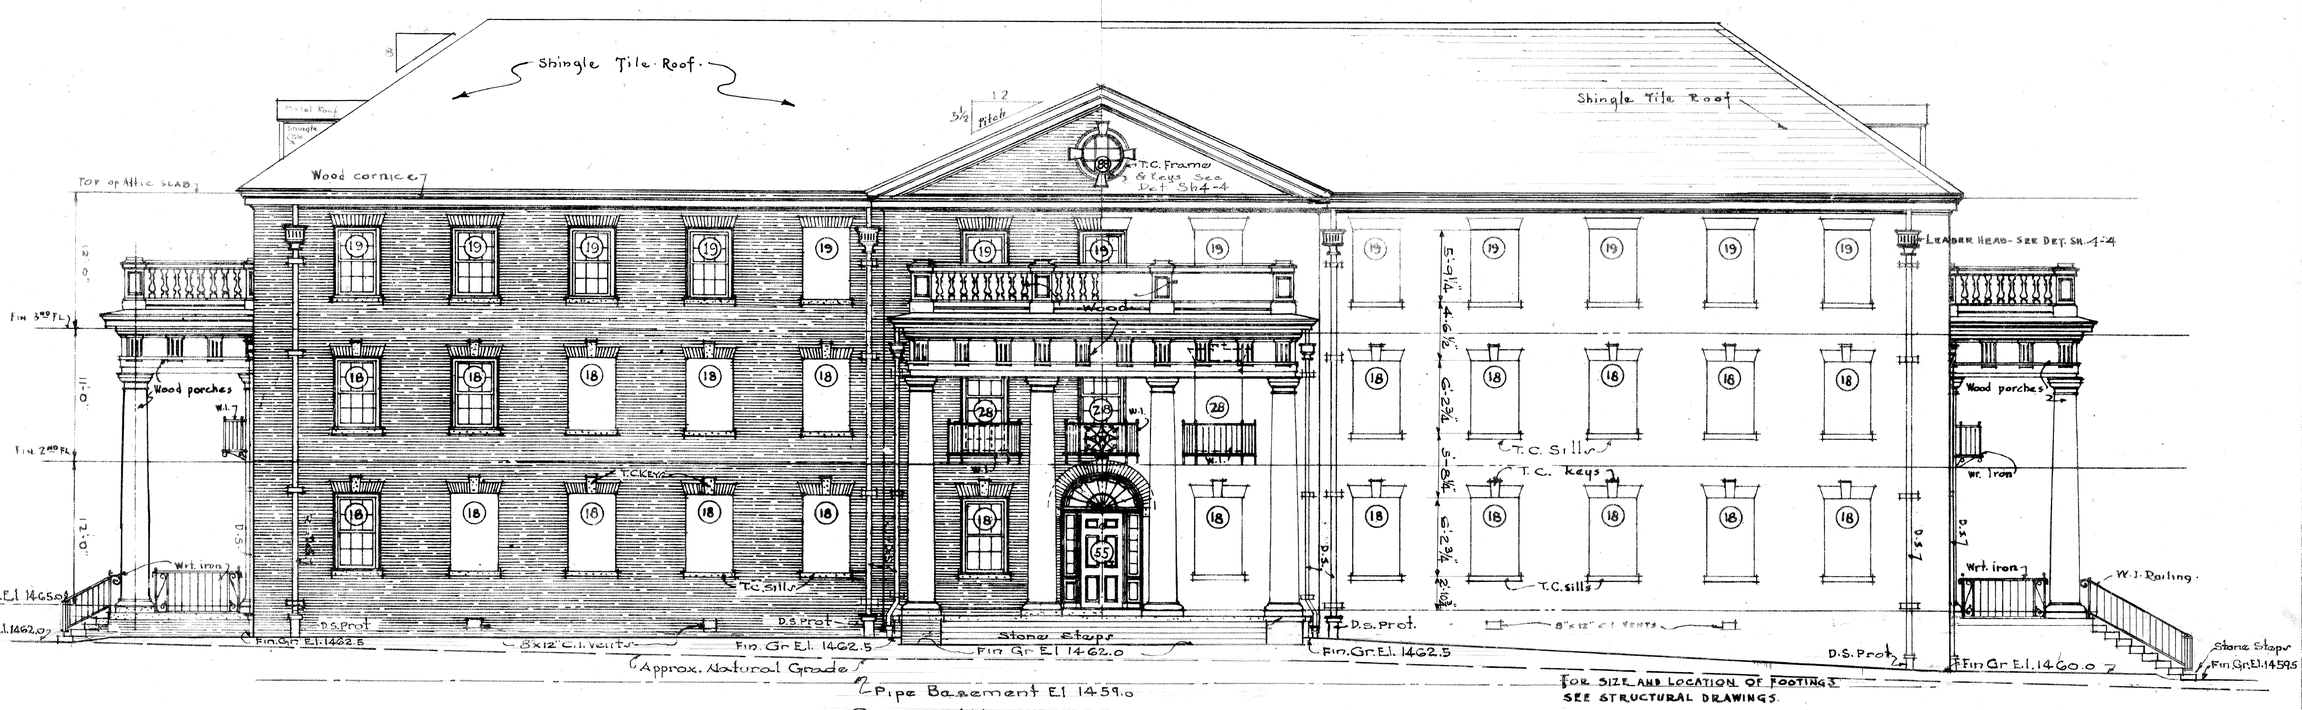

SOUTH WEST ELEVATION
Scale 1/8" = 1'-0"

FOR SIZE AND LOCATION OF FOOTINGS SEE STRUCTURAL DRAWINGS.

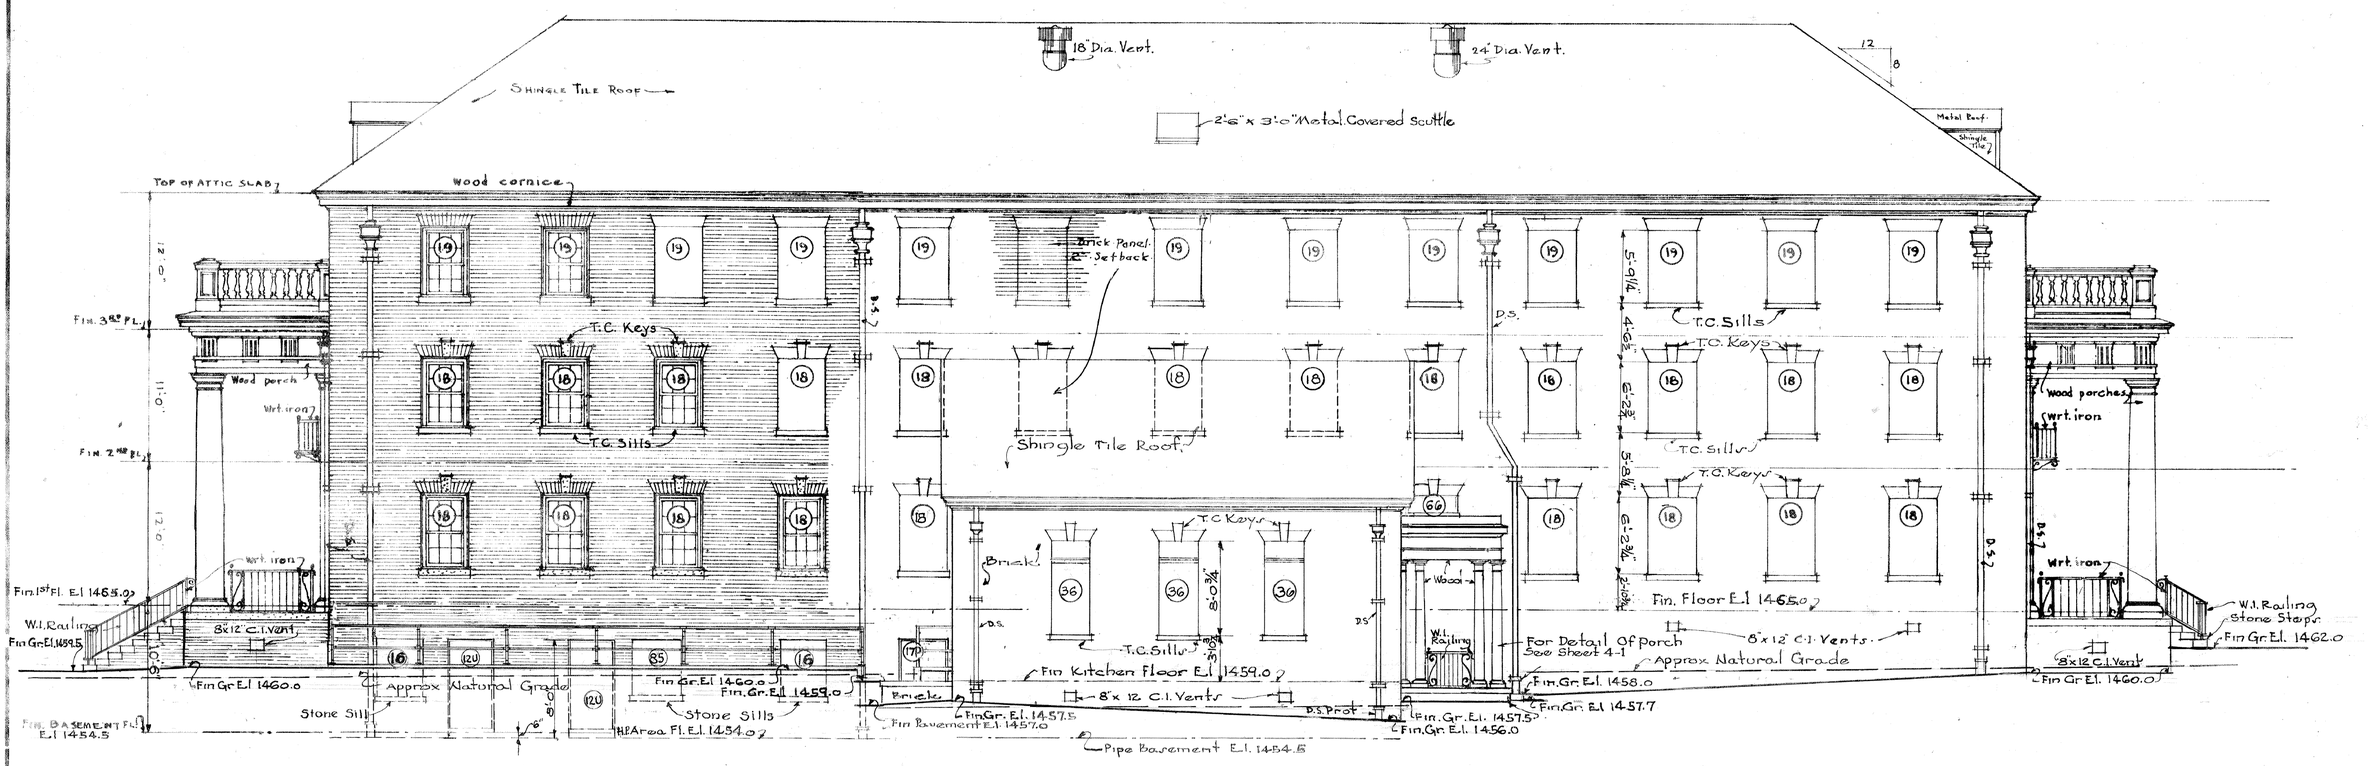

NORTH EAST ELEVATION
Scale 1/8" = 1'-0"

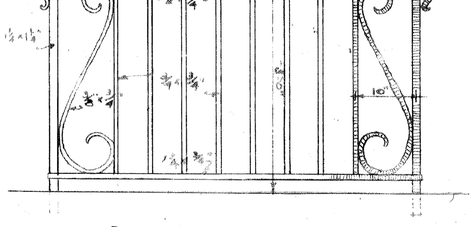

DETAIL W.I. PORCH RAILS.
Scale 3/4" = 1'-0"

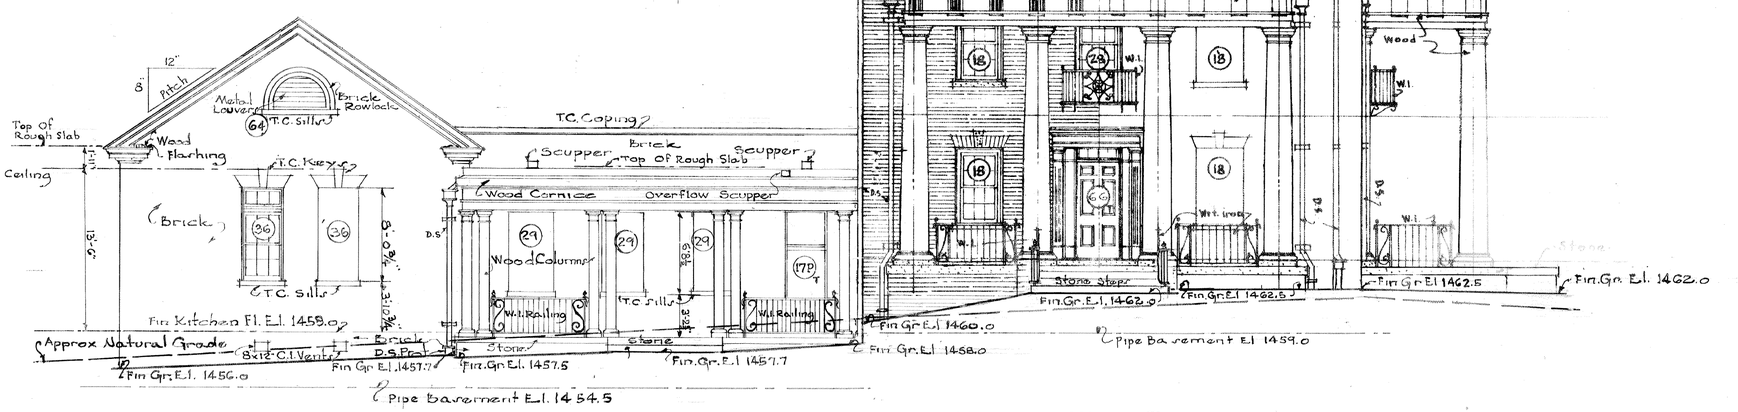

NORTH WEST ELEVATION
Scale 1/8" = 1'-0"

3-01-2015

Drawn	Johnson
Traced	
Sect. Chf	
Date	May 14, 1932

REVISIONS

NUMBER 4-3

SHEET 3 OF 14

Sub-Division Chief

DMN

NURSES QUARTERS - BLDG #4

VETERANS ADMIN. HOSPITAL
FAYETTEVILLE, ARKANSAS