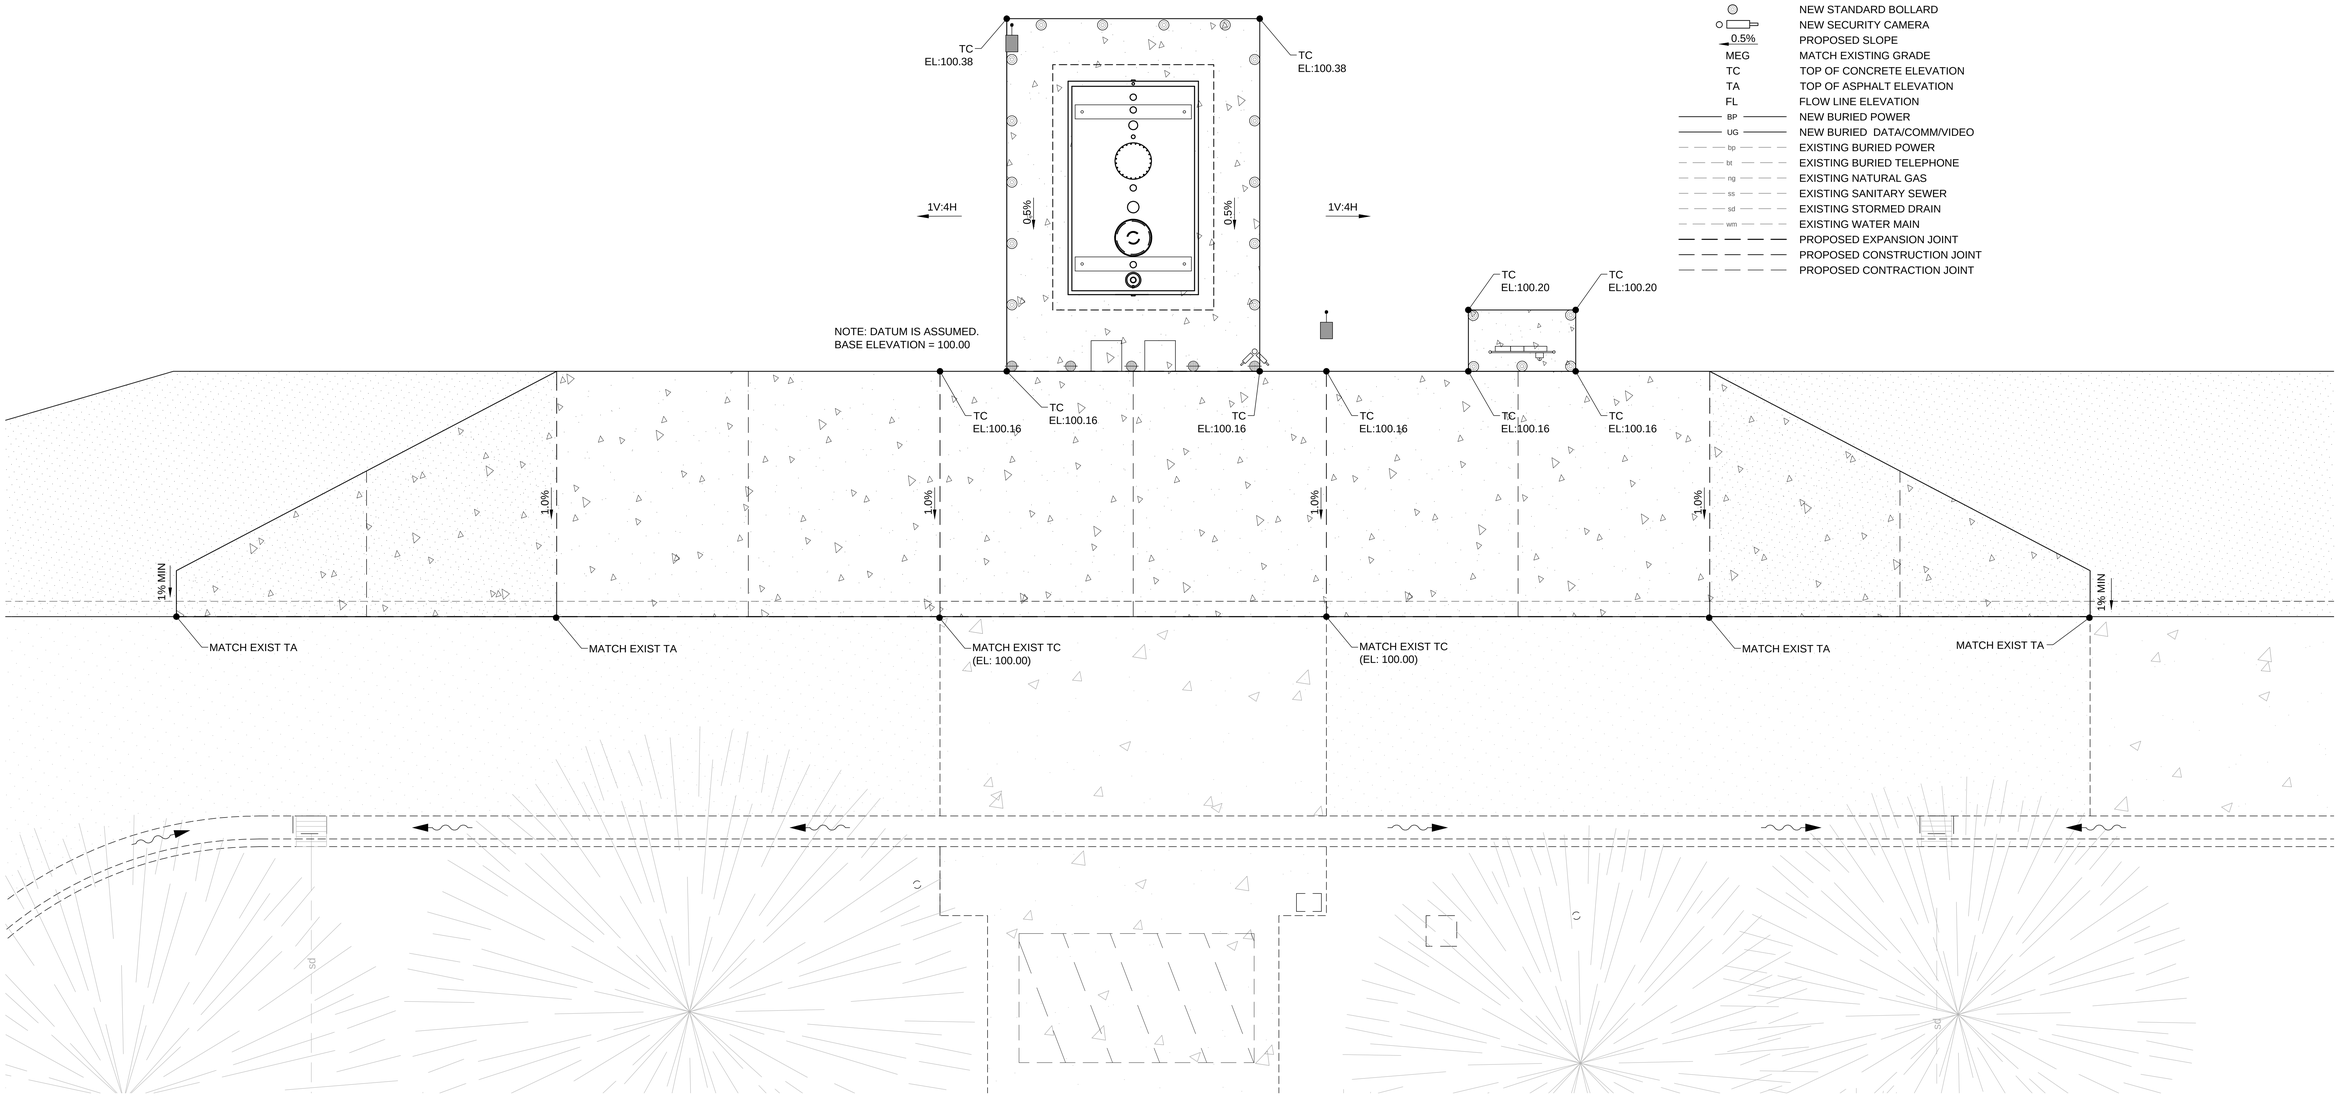

1 / C4 GRADING PLAN

1" = 4'

NORTH REF

0 2' 4' 8'

LEGEND

	PROPOSED ASPHALT
	PROPOSED CONCRETE
	PROPOSED LANDSCAPE RESTORATION
	NEW SITE LIGHTING
	NEW REMOVABLE BOLLARD
	NEW STANDARD BOLLARD
	NEW SECURITY CAMERA
0.5%	PROPOSED SLOPE
MEG	MATCH EXISTING GRADE
TC	TOP OF CONCRETE ELEVATION
TA	TOP OF ASPHALT ELEVATION
FL	FLOW LINE ELEVATION
BP	NEW BURIED POWER
UG	NEW BURIED DATA/COMM/VIDEO
bp	EXISTING BURIED POWER
bt	EXISTING BURIED TELEPHONE
ng	EXISTING NATURAL GAS
ss	EXISTING SANITARY SEWER
sd	EXISTING STORMED DRAIN
wm	EXISTING WATER MAIN
	PROPOSED EXPANSION JOINT
	PROPOSED CONSTRUCTION JOINT
	PROPOSED CONTRACTION JOINT

Revisions	Date

CONSULTANTS:

REGISTERED PROFESSIONAL ENGINEER 88112 OREGON JULY 09, 2010 TODD SWINEHART 10/24/13

EXPIRATION DATE: 06/30/14

ARCHITECT/ENGINEERS:

CTA®
121 SOUTH MAIN STREET
LIVINGSTON, MONTANA
P:406-222-0104/F:406-222-1007
WWW.CTAGROUP.COM

Drawing Title: GRADING PLAN

Approved: Project Director
APPROVED-BY-NAME
APPROVED-BY-TITLERANK
STATION-MNGT

Project Title: WHITE CITY VA
E85 FUELING STATION

Location: WHITE CITY MEDICAL CENTER, WHITE CITY, OREGON

Date: 10/24/13 | Checked: TRS | Drawn: RDI

Project Number: 692-342 VA701-13-J-0090(WC)

Building Number: WEST OF 243

Drawing Number: C4

Dwg. 5 of 9

Office of Construction and Facilities Management

Department of Veterans Affairs

VA FORM 08-6231

K:\WC-VISN20_E85\Civil\WC-VAC4.dwg 10-23-13 02:01:28 PM rom