DRAWING NOTES:

A. NO WORK REQUIRED THIS AREA. SHEET INCLUDED FOR COMPLETENESS OF RECORD DRAWINGS.

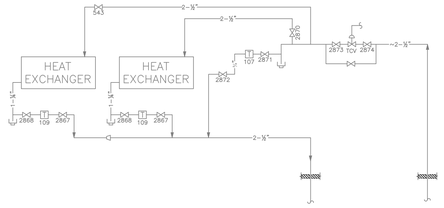

PROCESS FLOW DIAGRAM AND DETAIL 1
SCALE: NONE

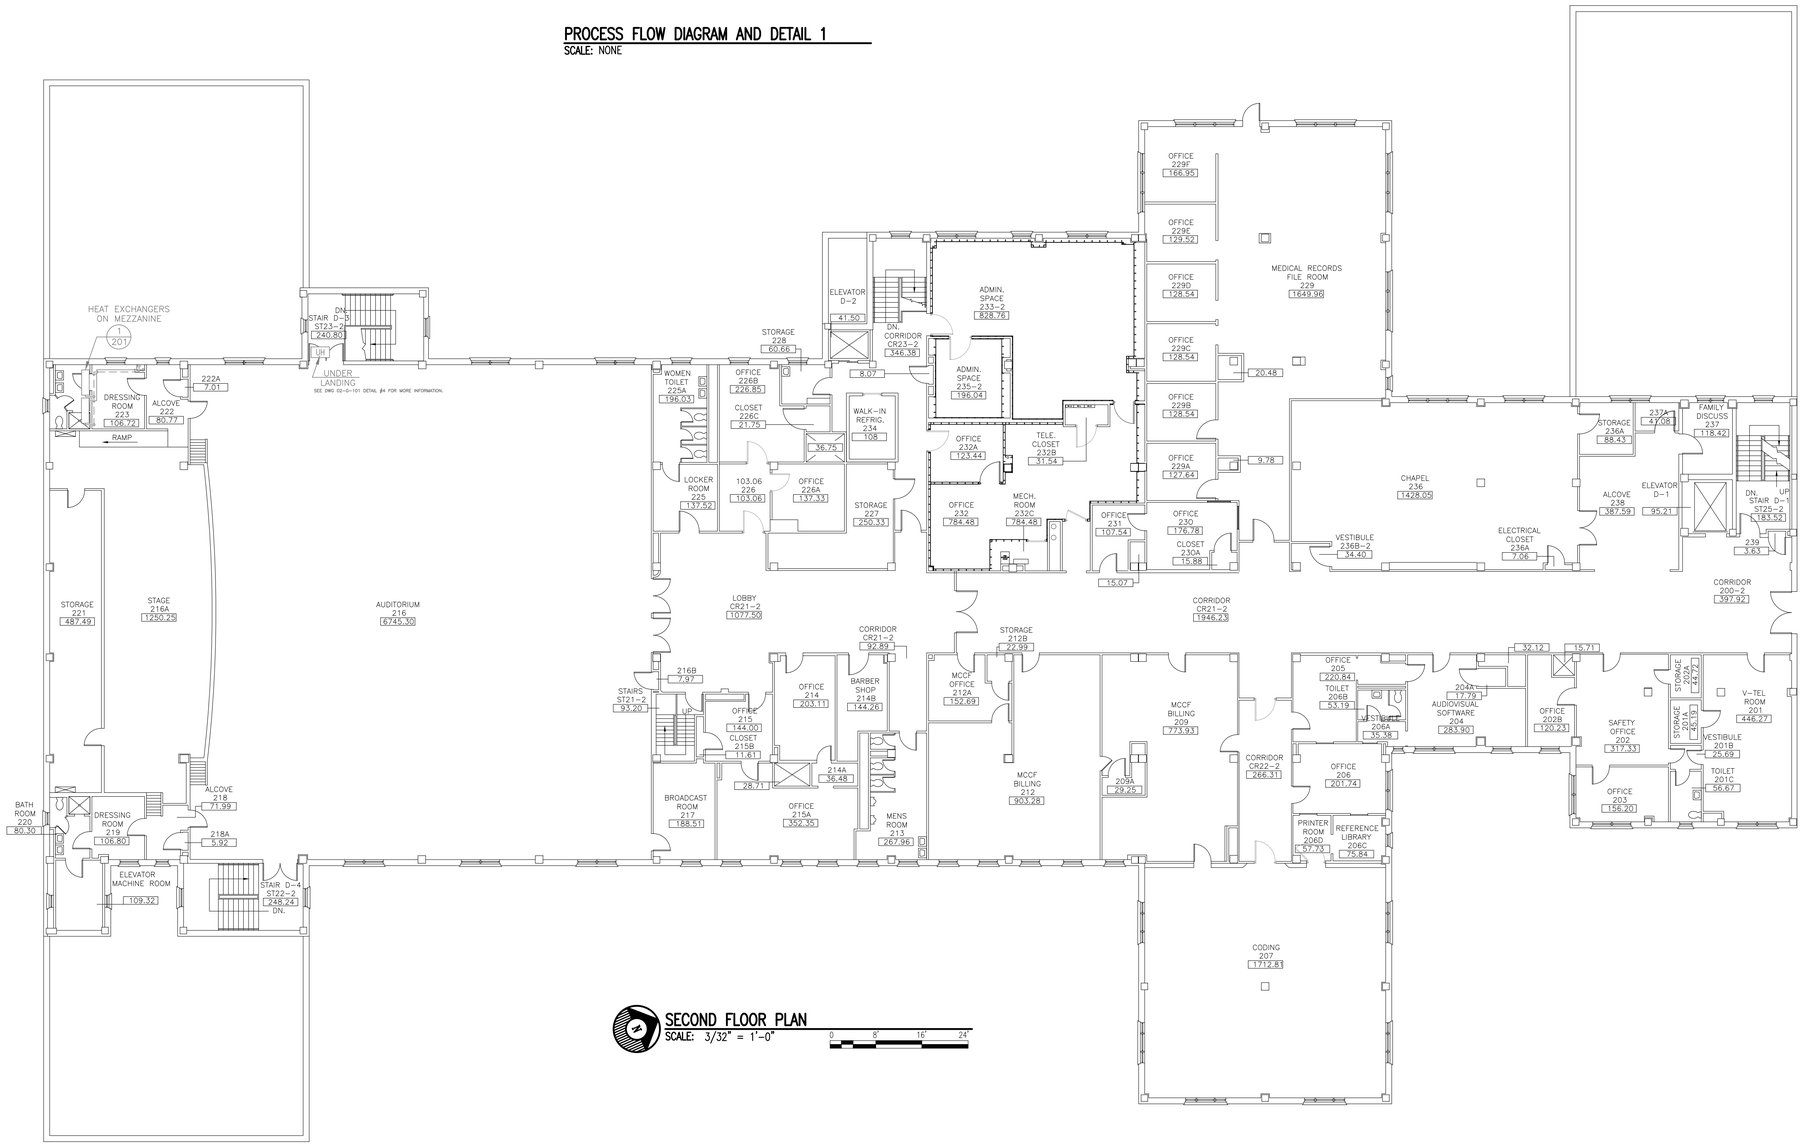

SECOND FLOOR PLAN
SCALE: 3/32" = 1'-0"

Revisions	Date

APPLIED ENGINEERING SOLUTIONS
440 Martin Luther King, Jr. Blvd., Suite 401
Macon, Georgia 31201
(478) 314-1270
www.aes-pe.com

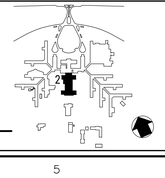

KEY PLAN
SCALE: NONE

GEORGIA REGISTERED PROFESSIONAL ENGINEER PEDRO J. CAMEJO

Drawing Title	Project Title	Date
SECOND FLOOR PLAN	STEAM AND CONDENSATE PIPING SYSTEM STUDY	JUNE 22, 2012
		Project No. 557-10-109
FINAL SUBMITTAL	Building Number 2 / Checked PJC / Drawn JSW	DRAWING NO. 02-G-201
	Location CARL VINSON VA MEDICAL CENTER DUBLIN, GEORGIA	Dwg. 16 Of 87

Veterans Administration

VA FORM 08-6231A, MAR 1984

U.S.GOVERNMENT PRINTING OFFICE:1984-440-467