DRAWING NOTES:

A. NO WORK REQUIRED THIS AREA. SHEET INCLUDED FOR COMPLETENESS OF RECORD DRAWINGS.

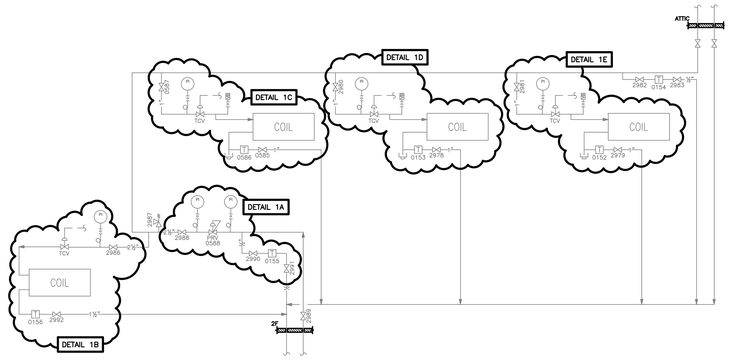

DETAIL 1 – MECHANICAL ROOM 201

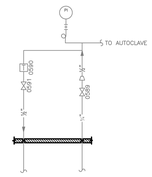

DETAIL2 – PREP AREA 210A

PROCESS FLOW DIAGRAM AND DETAILS

SCALE: NONE

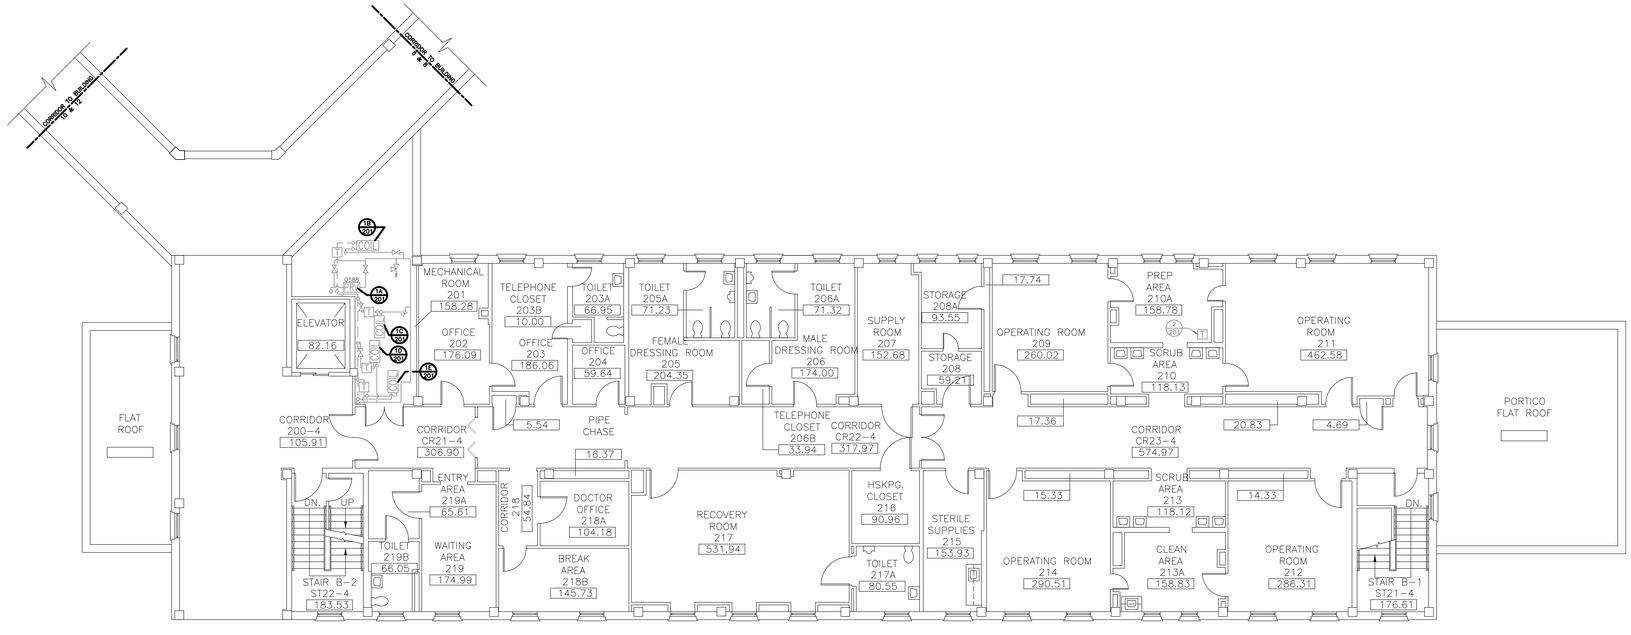

SECOND FLOOR PLAN

SCALE: 1/8" = 1'-0"

0 4' 8' 16'

Revisions	Date

APPLIED ENGINEERING SOLUTIONS
440 Martin Luther King, Jr. Blvd., Suite 401
Macon, Georgia 31201
(478) 314-1270
www.aes-pe.com

KEY PLAN

SCALE: NONE

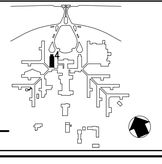

GEORGIA REGISTERED ENGINEER NO. 21645 PROFESSIONAL ENGINEER PEDRO J. CAMEJO

Drawing Title: SECOND FLOOR PLAN AND PROCESS FLOW DIAGRAM AND DETAILS

FINAL SUBMITTAL

Project Title: STEAM AND CONDENSATE PIPING SYSTEM STUDY

Building Number: 4 | Checked: PJC | Drawn: JSW

Location: CARL VINSON VA MEDICAL CENTER DUBLIN, GEORGIA

Date: JUNE 22, 2012

Project No. 557-10-109

DRAWING NO. 04-G-201

Dwg. 30 Of 87

Veterans Administration

VA FORM 08-6231A, MAR 1984

U.S.GOVERNMENT PRINTING OFFICE:1984-440-467