DRAWING NOTES:

A. NO WORK REQUIRED THIS AREA. SHEET INCLUDED FOR COMPLETENESS OF RECORD DRAWINGS.

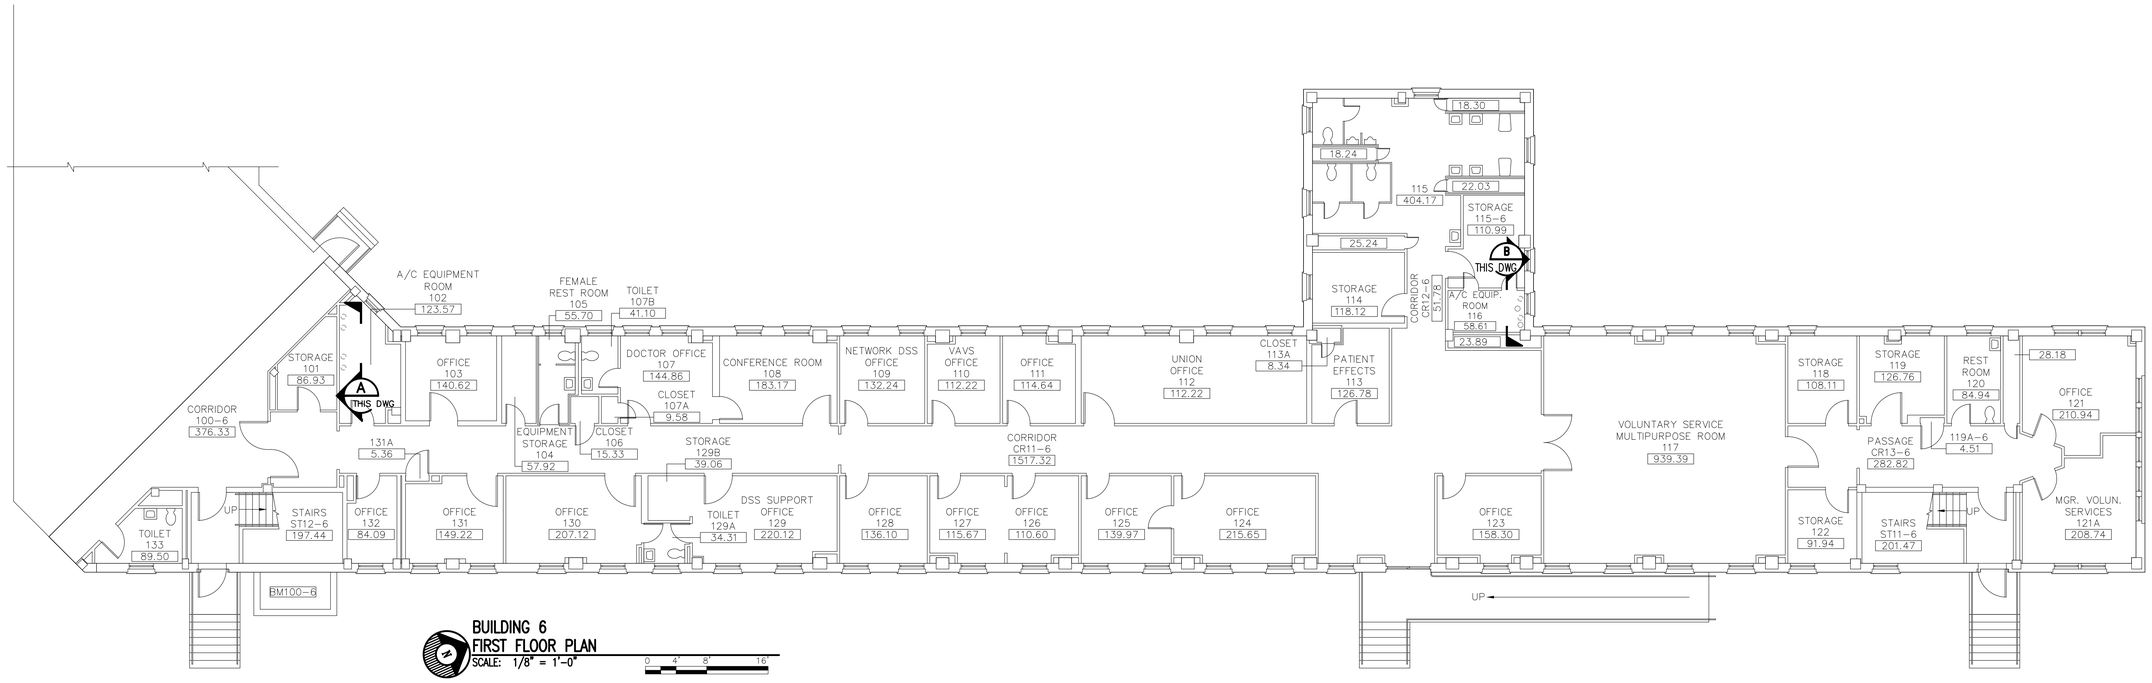

BUILDING 6
FIRST FLOOR PLAN
SCALE: 1/8" = 1'-0"

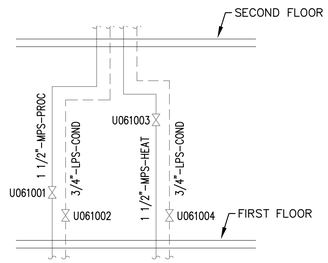

SECTION A
SCALE: NONE

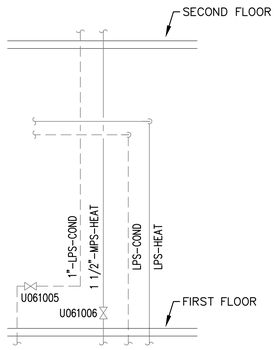

SECTION B
SCALE: NONE

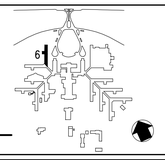

KEY PLAN
SCALE: NONE

Revisions	Date

APPLIED ENGINEERING SOLUTIONS
440 Martin Luther King, Jr. Blvd., Suite 401
Macon, Georgia 31201
(478) 314-1270
www.aes-pe.com

GEORGIA REGISTERED PROFESSIONAL ENGINEER NO. 21245 PEDRO J. CAMEJO

Drawing Title: FIRST FLOOR PLAN AND SECTIONS

FINAL SUBMITTAL

Project Title: STEAM AND CONDENSATE PIPING SYSTEM STUDY

Building Number: 6 | Checked: PJC | Drawn: JSW

Location: CARL VINSON VA MEDICAL CENTER DUBLIN, GEORGIA

Date: JUNE 22, 2012

Project No.: 557-10-109

DRAWING NO.: 06-G-101

Dwg. 41 Of 87

Veterans Administration

VA FORM 08-6231A, MAR 1984

U.S.GOVERNMENT PRINTING OFFICE:1984-440-467