NOTES:
(THIS SHEET ONLY)

1. PROVIDE NEW AUTOMATIC PUMP TRAP PPP-8 AS SCHEDULED AND DETAILED (TYPE 1) ON SHEET I-1.04.

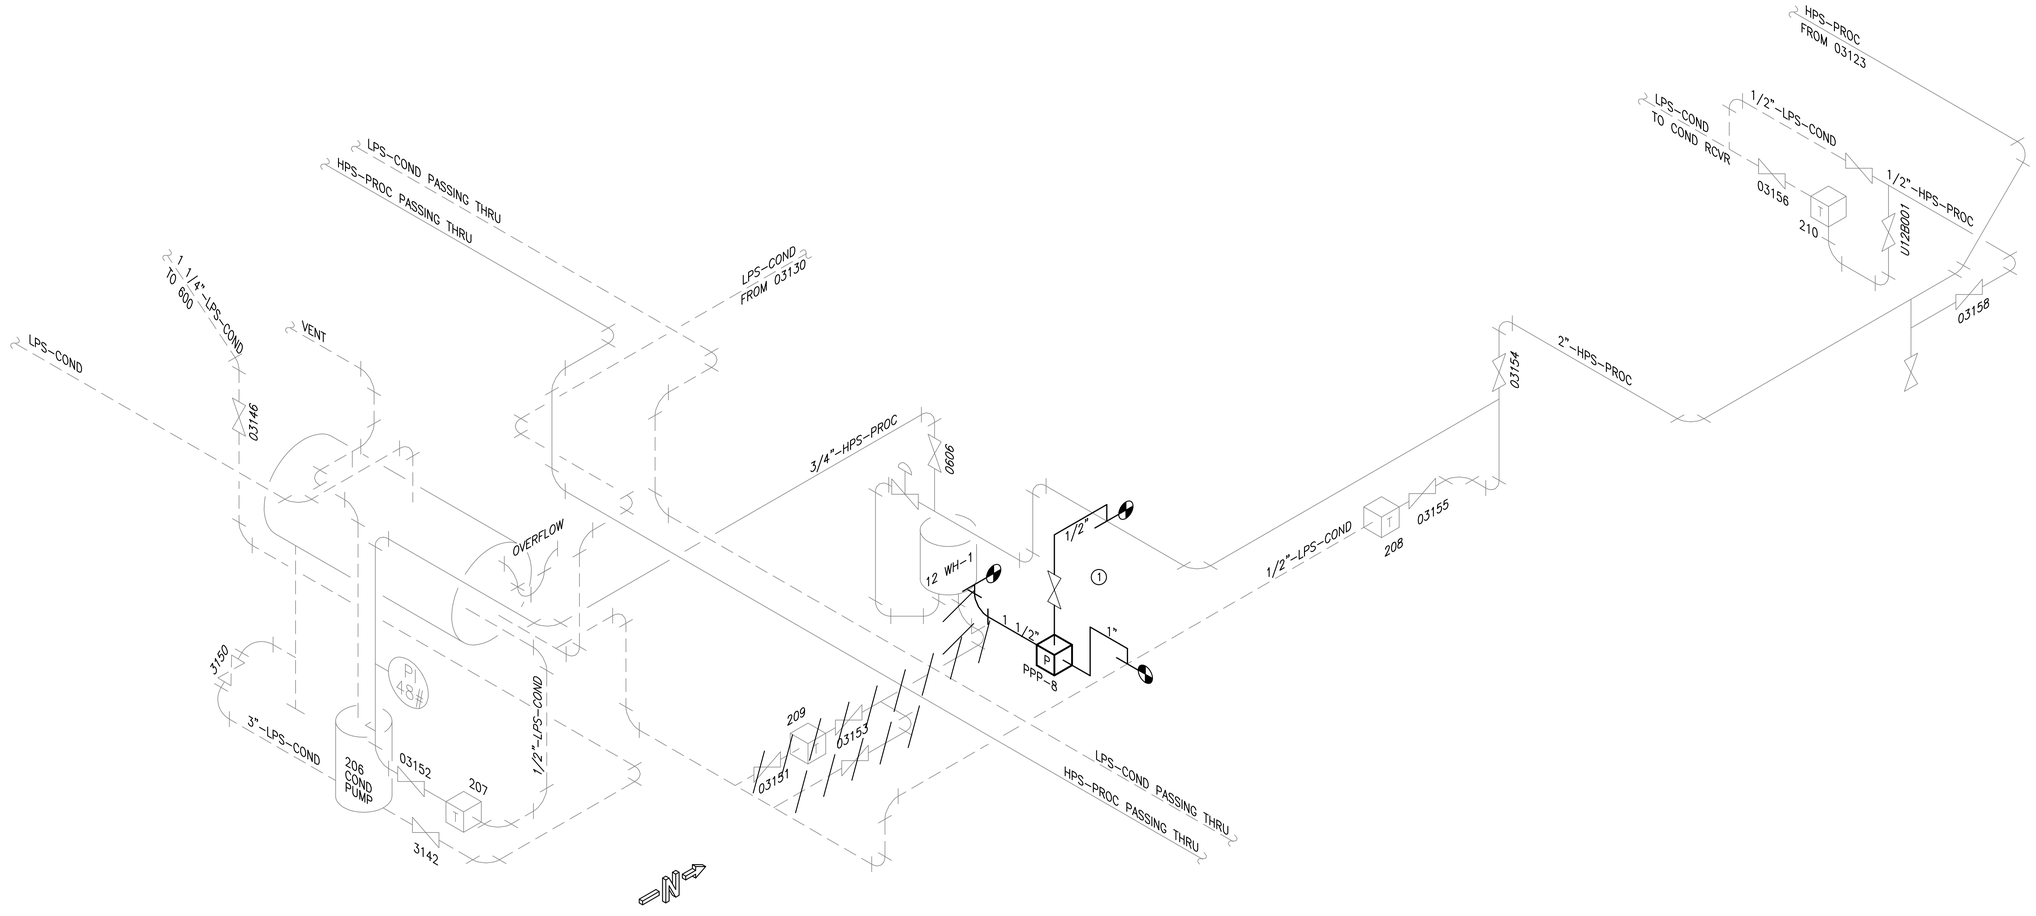

DETAIL 15
SCALE: NONE

Revisions	Date

APPLIED ENGINEERING SOLUTIONS
440 Martin Luther King, Jr. Blvd., Suite 401
Macon, Georgia 31201
(478) 314-1270
www.aes-pe.com

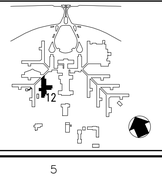

GEORGIA REGISTERED PROFESSIONAL ENGINEER NO. 22845 PEDRO J. CAMEJO

Drawing Title	DETAIL
	FINAL SUBMITTAL
Project Title	STEAM AND CONDENSATE PIPING SYSTEM STUDY
Building Number	12
Checked	PJC
Drawn	JSW
Location	CARL VINSON VA MEDICAL CENTER DUBLIN, GEORGIA
Date	JUNE 22, 2012
Project No.	557-10-109
DRAWING NO.	12-G-006
Dwg. 64 Of 87	

Veterans Administration

VA FORM 08-6231A, MAR 1984

U.S.GOVERNMENT PRINTING OFFICE:1984-440-467