NOTES:
(THIS SHEET ONLY)

(1) REMOVE AND HAUL AWAY IN ITS ENTIRETY HPS HEATING STEAM PIPING. TURN OVER TO VA COTR ALL VALVES AND STEAM TRAP TAGS THAT ARE NOT REUSED.

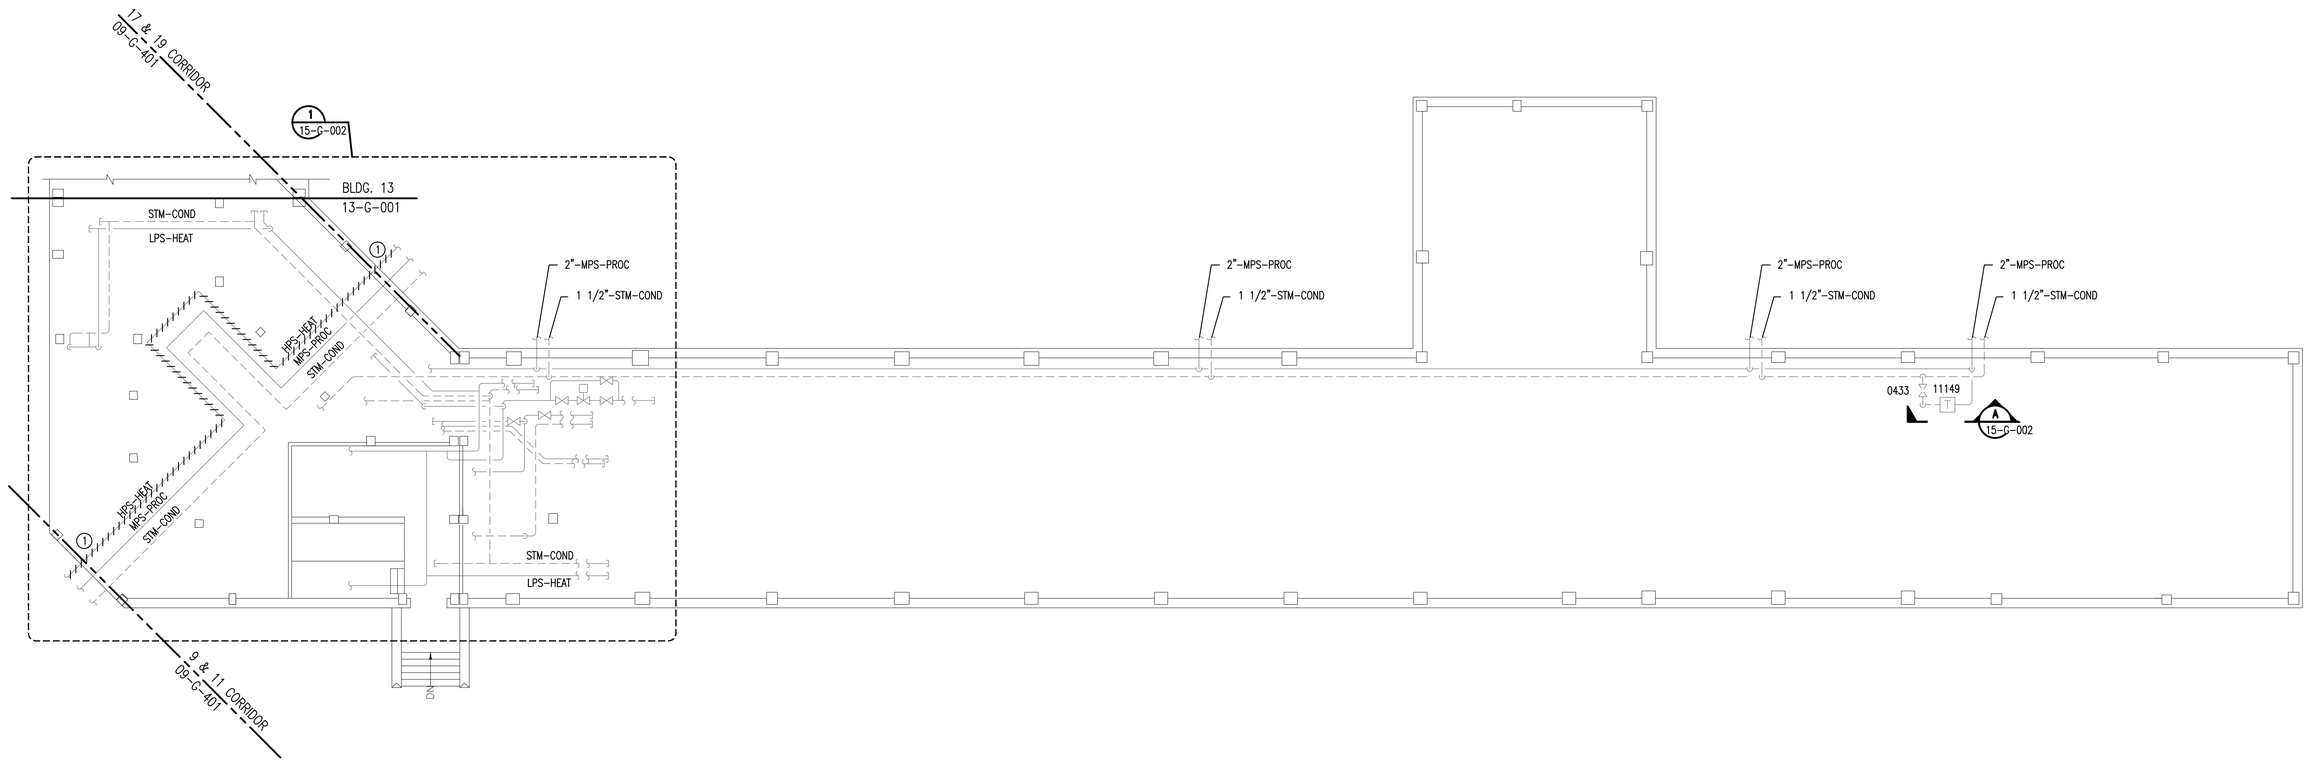

BUILDING 15
BASEMENT PLAN
SCALE: 1/8" = 1'-0"

0 4' 8' 16'

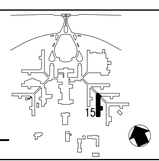

KEY PLAN
SCALE: NONE

Revisions	Date

APPLIED ENGINEERING SOLUTIONS
440 Martin Luther King, Jr. Blvd., Suite 401
Macon, Georgia 31201
(478) 314-1270
www.aes-pe.com

GEORGIA REGISTERED No. 23245 ENGINEER PEDRO J. CAMEJO

Drawing Title: BASEMENT FLOOR PLAN	Project Title: STEAM AND CONDENSATE PIPING SYSTEM STUDY	Date: JUNE 22, 2012	Veterans Administration
		Project No.: 557-10-109	
	Building Number: 15 / Checked: PJC / Drawn: JSW	DRAWING NO.: 15-G-001	
FINAL SUBMITTAL	Location: CARL VINSON VA MEDICAL CENTER DUBLIN, GEORGIA	Dwg. 71 Of 87	

VA FORM 08-6231A, MAR 1984

U.S.GOVERNMENT PRINTING OFFICE:1984—440—467