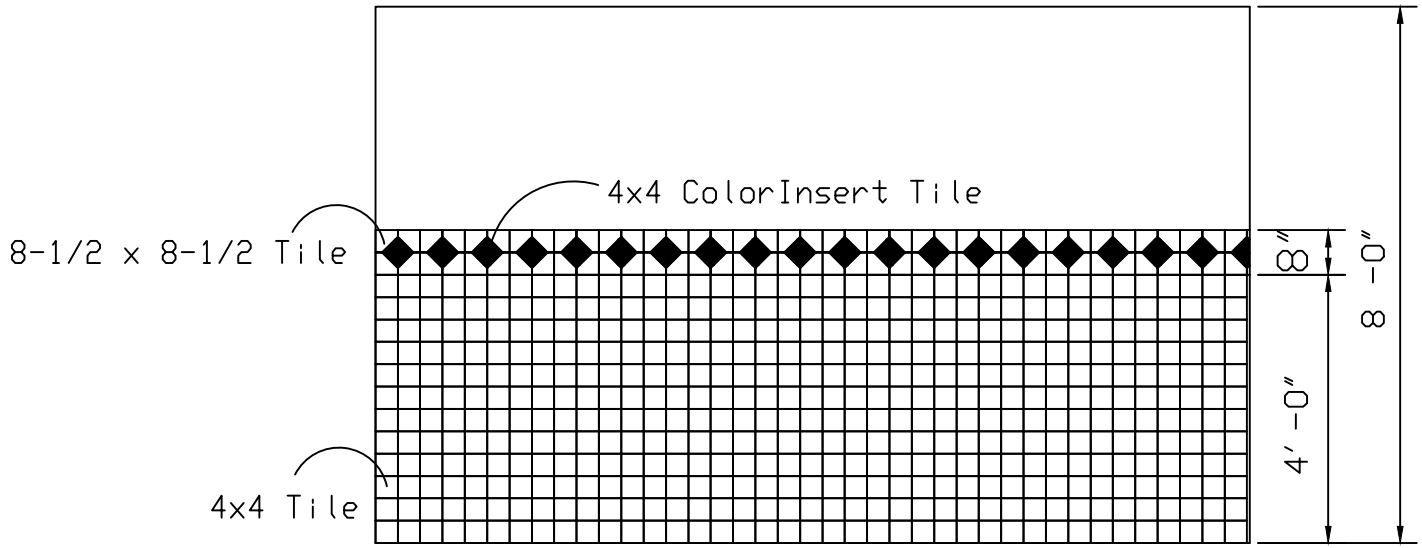

Wall Elevation

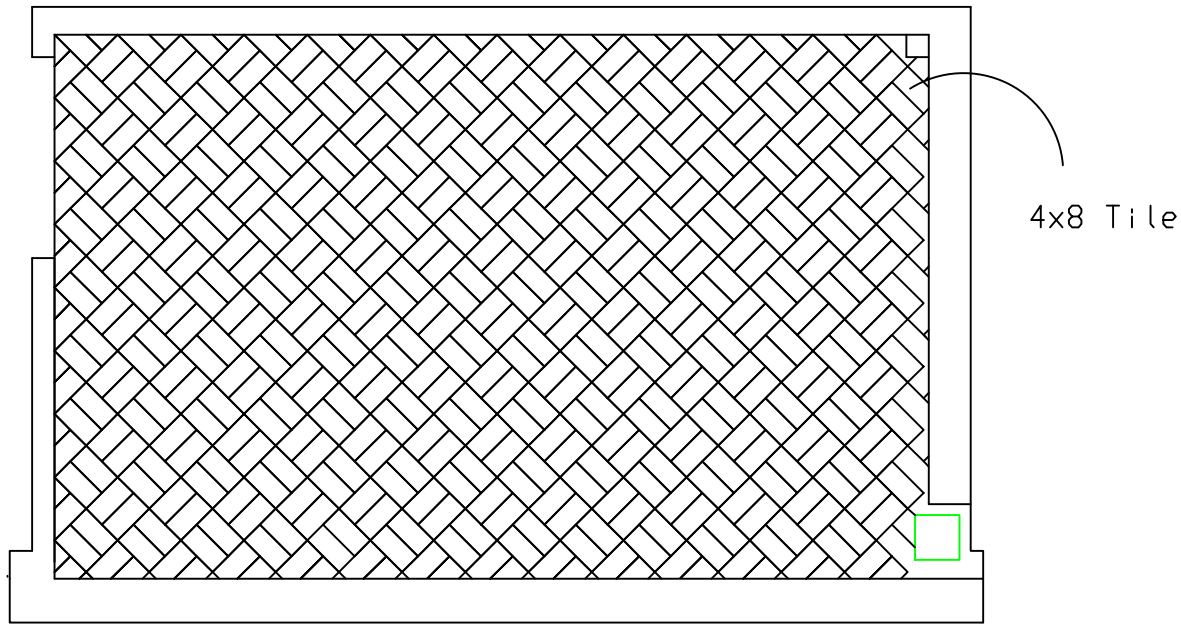

Floor Pattern

BATHROOM TILE PLAN