SOUTH SIDEWALK PLAN VIEW

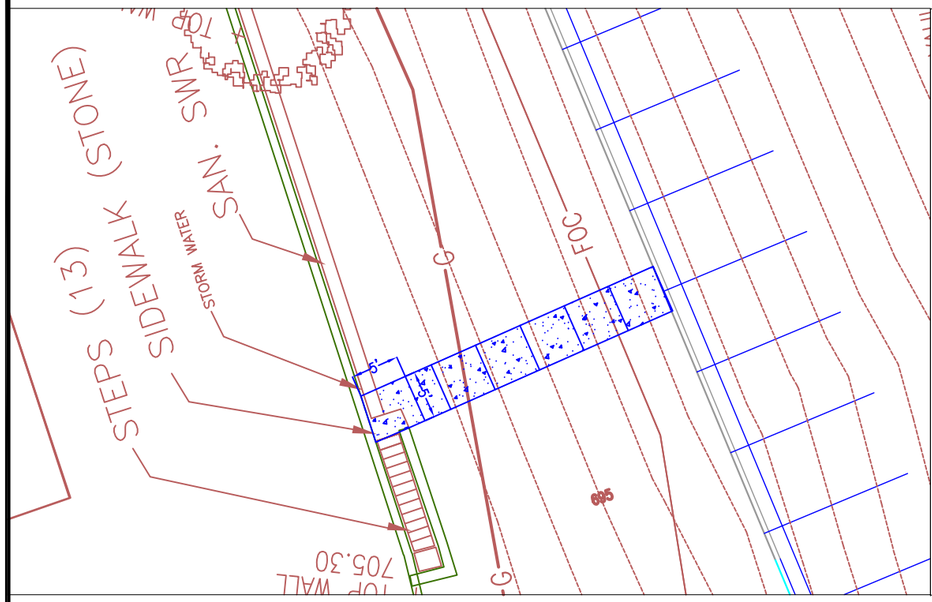

NORTH SIDEWALK PLAN VIEW

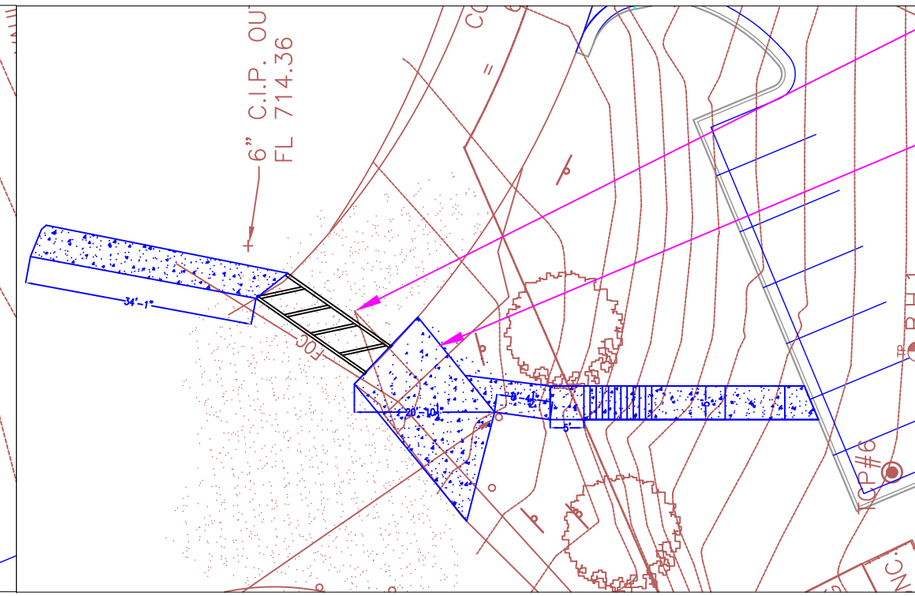

NEW STRIPING FOR CROSSWALK

REMOVE APPROXIMATELY 100 SQ FT OF EXISTING CONCRETE BEFORE POURING NEW 6" SLAB

SOUTH SIDEWALK ELEVATION VIEW

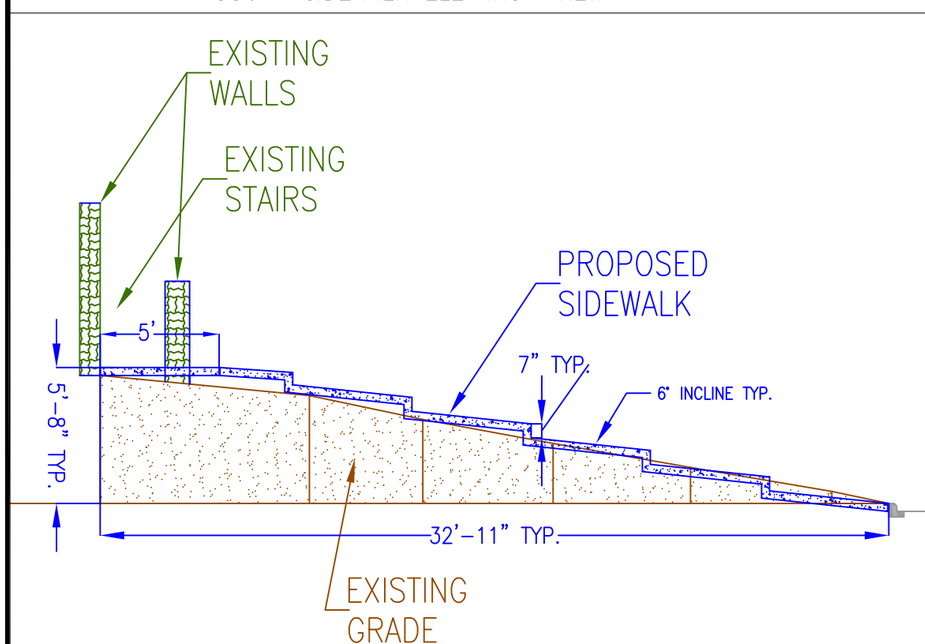

NORTH SIDEWALK ELEVATION VIEW–NORTH

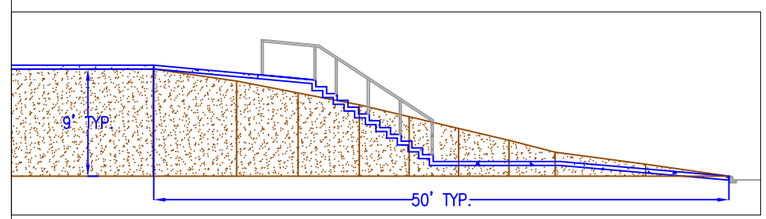

NORTH SIDEWALK ELEVATION VIEW–WEST

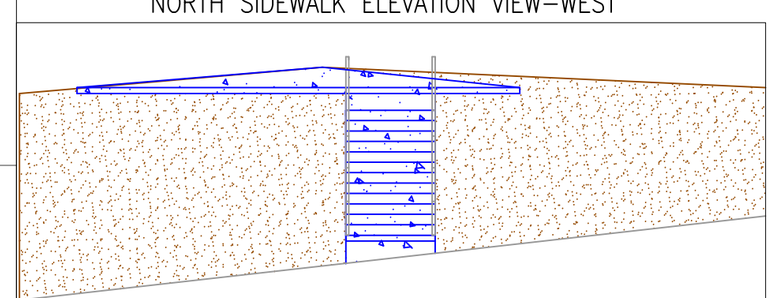

DEMOLITION AND CONSTRUCTION NOTES:

1. CONTRACTOR SHALL VERIFY ALL DIMENSIONS.
2. CONTRACTOR SHALL HAUL AND DISPOSE OF ALL EXCAVATED MATERIALS OFF STATION.
3. CONTRACTOR IS RESPONSIBLE FOR LOCATING ALL UTILITIES IN THE CONSTRUCTION AREA BEFORE ANY MOBILIZATION BEGINS.

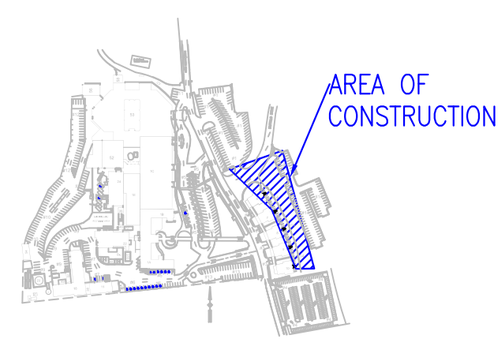

REVISIONS:	DATE

Dept. of Veterans Affairs
Medical Center
1011 Honor Heights Drive
Muskogee, OK. 74401

APPROVED: Infectious Control Nurse	APPROVED: Chief Primary Care	APPROVED: Medical Center Director
APPROVED: Industrial Hygienist	APPROVED: Chief T.O.P.C.Primary Care	APPROVED: Associate Director
APPROVED: Safety Manager	APPROVED: Health Systems Specialist T.O.P.C.	APPROVED: Chief of Staff
APPROVED: President A.F.G.E. 2250	APPROVED: Chief Q.P. and I.	APPROVED: Chief Engineering Service

DRAWING TITLE: CONSTRUCTION

PROJECT TITLE: PARKING LOT #14 SIDEWALKS

PROJECT NO. | CONTRACT NO. | DESIGNED BY: | DRAWN BY: AR | CHECKED BY: ar

BUILDING NO. | AUTOCAD FILE NAME:

LOCATION: JACK C. MONTGOMERY VA MEDICAL CENTER

DATE: AUG. 16, 2013

SCALE: NTS

DRAWING NO. SP-1

DWG. 1 OF 2

DEPARTMENT OF VETERANS AFFAIRS