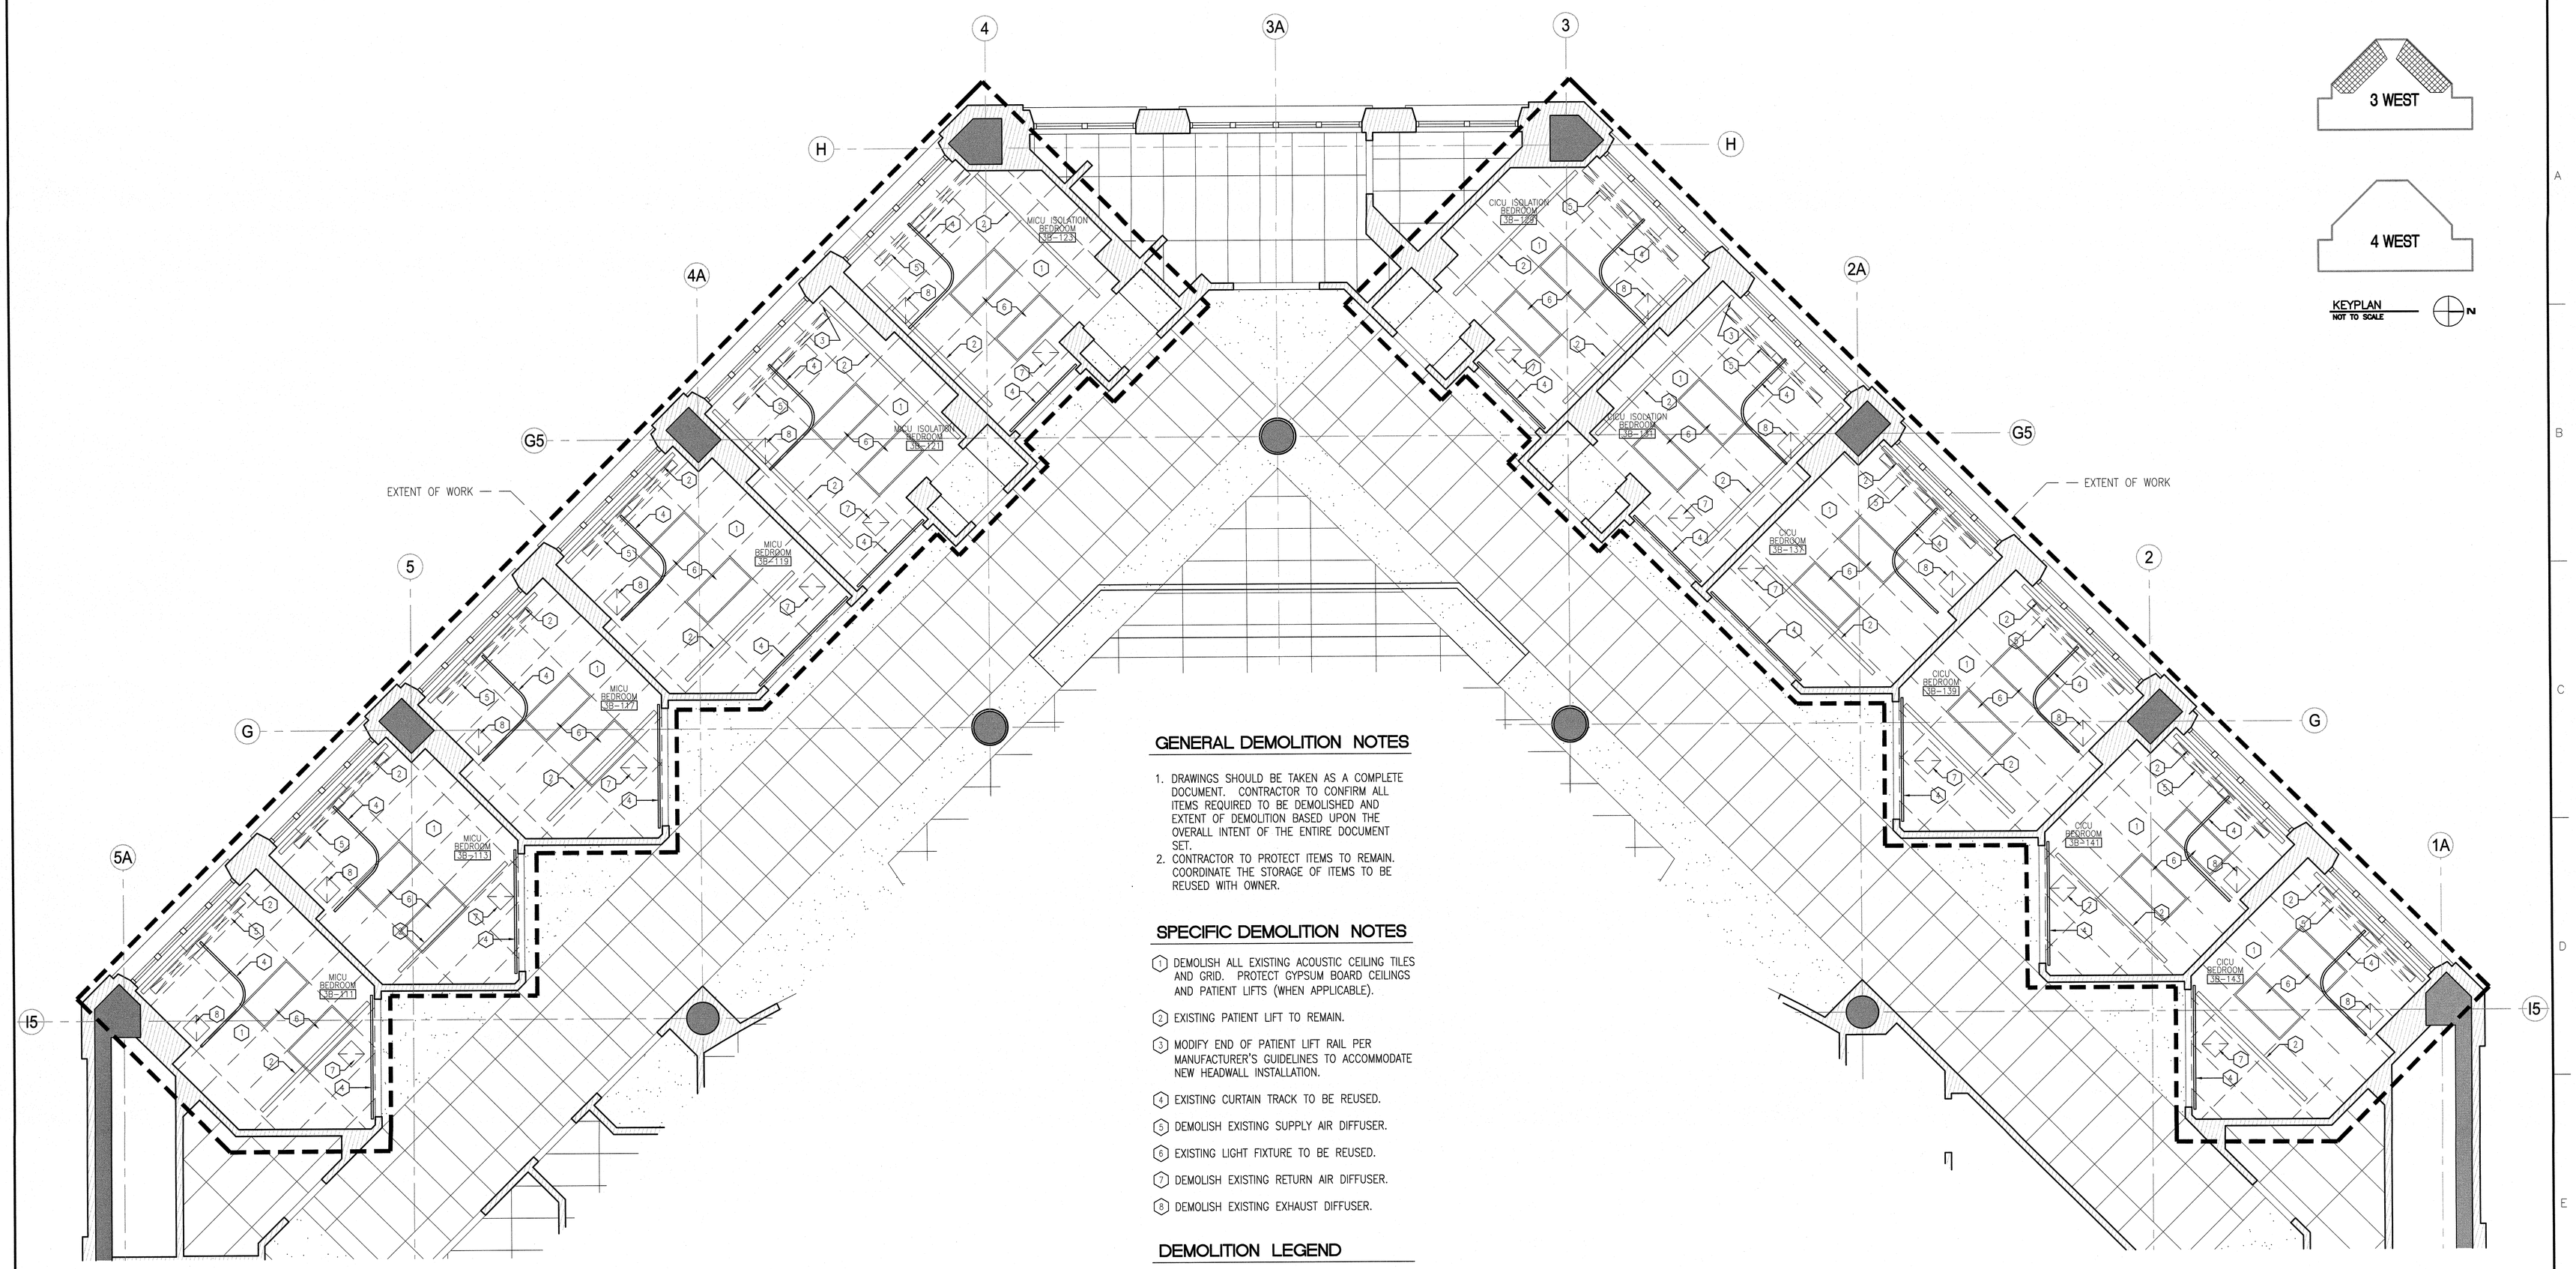

1 PARTIAL THIRD FLOOR CEILING DEMOLITION PLAN
1/4" = 1'-0"

GENERAL DEMOLITION NOTES

1. DRAWINGS SHOULD BE TAKEN AS A COMPLETE DOCUMENT. CONTRACTOR TO CONFIRM ALL ITEMS REQUIRED TO BE DEMOLISHED AND EXTENT OF DEMOLITION BASED UPON THE OVERALL INTENT OF THE ENTIRE DOCUMENT SET.
2. CONTRACTOR TO PROTECT ITEMS TO REMAIN. COORDINATE THE STORAGE OF ITEMS TO BE REUSED WITH OWNER.

SPECIFIC DEMOLITION NOTES

1. DEMOLISH ALL EXISTING ACOUSTIC CEILING TILES AND GRID. PROTECT GYPSUM BOARD CEILINGS AND PATIENT LIFTS (WHEN APPLICABLE).
2. EXISTING PATIENT LIFT TO REMAIN.
3. MODIFY END OF PATIENT LIFT RAIL PER MANUFACTURER'S GUIDELINES TO ACCOMMODATE NEW HEADWALL INSTALLATION.
4. EXISTING CURTAIN TRACK TO BE REUSED.
5. DEMOLISH EXISTING SUPPLY AIR DIFFUSER.
6. EXISTING LIGHT FIXTURE TO BE REUSED.
7. DEMOLISH EXISTING RETURN AIR DIFFUSER.
8. DEMOLISH EXISTING EXHAUST DIFFUSER.

DEMOLITION LEGEND

- - - - ITEMS TO BE REMOVED

—(1) NOTE THAT APPLIES TO SPECIFIC ITEM

(-) NOTE THAT APPLIES TO ENTIRE ROOM

Revisions:	Date

ARCHITECTS/ENGINEERS/CONSULTANTS:

ARCHITECT:
SPUR DESIGN LLC
7700 North Hudson Ave., Suite 9
Oklahoma City, Oklahoma 73116

MEP ENGINEER:
Lee & Browne Consulting Engineers, Inc.
1207 S. Sheridan Road
Tulsa, Oklahoma 74112

HEALTHCARE CONSULTANT:
JUNK ARCHITECTS
802 Broadway, 5th Floor
Kansas City, Missouri 64105

STATE OF OKLAHOMA
SETH ANDREW CAVIN
#5752
5-23-12
LICENSED ARCHITECT

OKLAHOMA CERTIFICATE OF AUTHORITY: 6295
spur DESIGN
7700 NORTH HUDSON, SUITE 9
OKLAHOMA CITY, OK 73116
PHONE: 405.843.6100
WWW.SPUR-DESIGN.COM

PARTIAL THIRD FLOOR
CEILING DEMOLITION PLAN

Project Title	ICU Headwall Relocation Jack C. Montgomery VA Medical Center
Location	V.A.M.C. Muskogee, OK
Date	5/23/12
Checked	SAC
Drawn	LLA
Project Number	623-10-107
Building Number	53
Drawing Number	AD503
Sheet	6 OF 38

VA FORM 08-6231