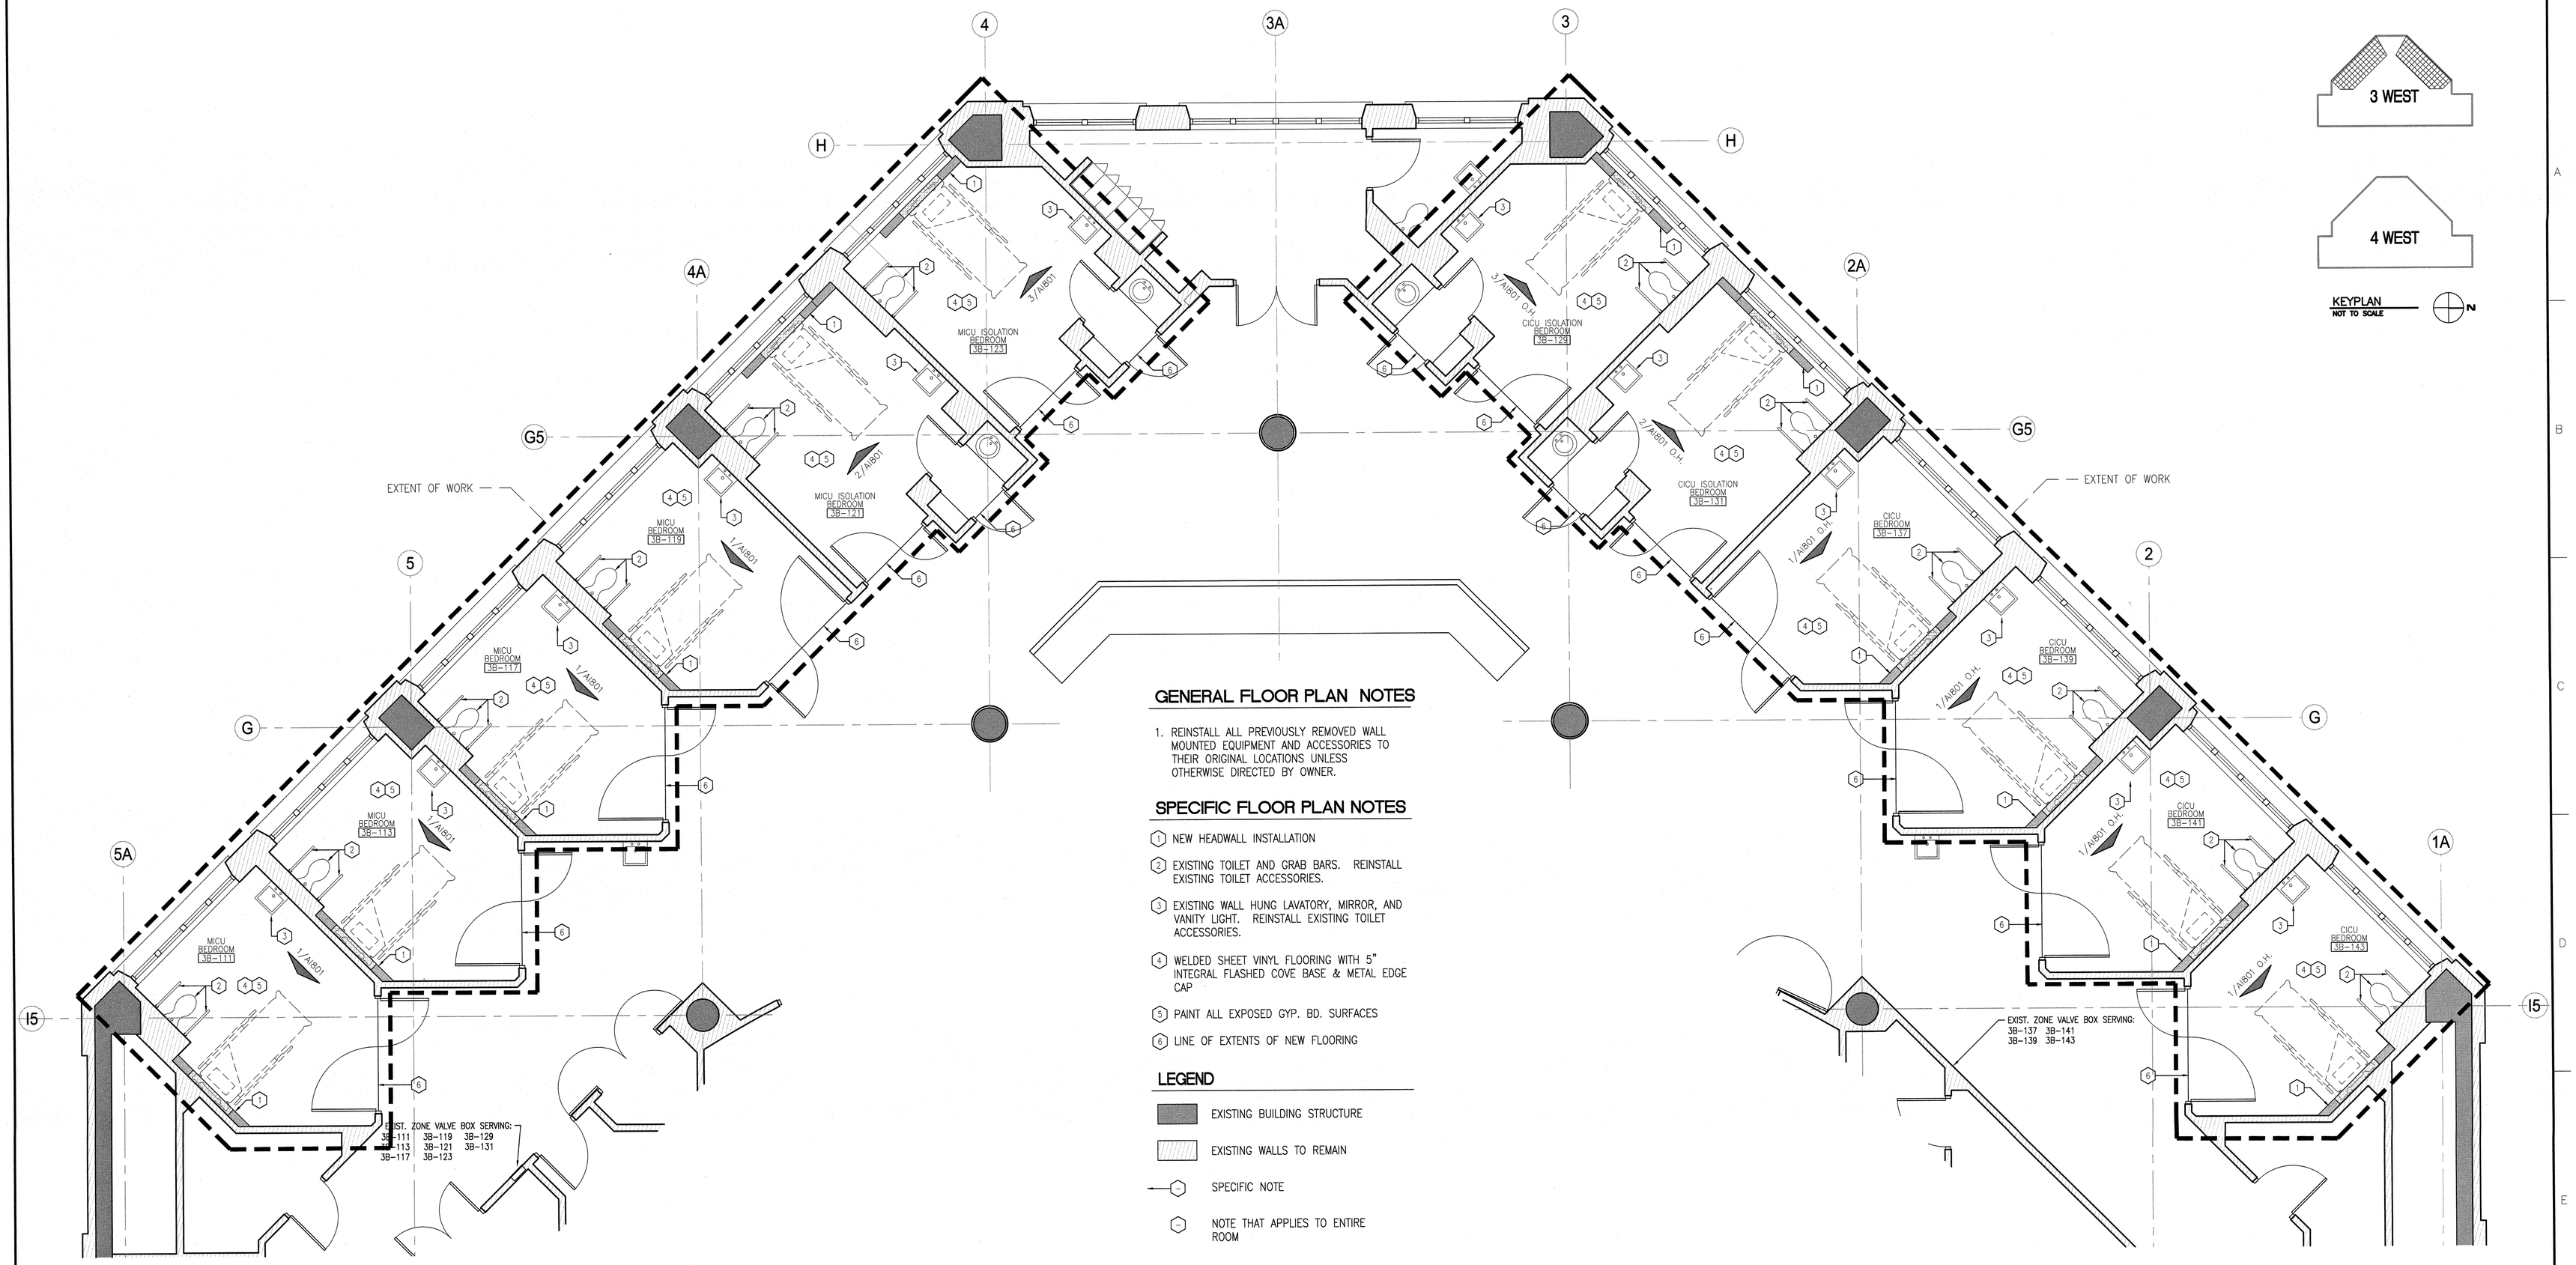

GENERAL FLOOR PLAN NOTES

1. REINSTALL ALL PREVIOUSLY REMOVED WALL MOUNTED EQUIPMENT AND ACCESSORIES TO THEIR ORIGINAL LOCATIONS UNLESS OTHERWISE DIRECTED BY OWNER.

SPECIFIC FLOOR PLAN NOTES

1. NEW HEADWALL INSTALLATION
2. EXISTING TOILET AND GRAB BARS. REINSTALL EXISTING TOILET ACCESSORIES.
3. EXISTING WALL HUNG LAVATORY, MIRROR, AND VANITY LIGHT. REINSTALL EXISTING TOILET ACCESSORIES.
4. WELDED SHEET VINYL FLOORING WITH 5" INTEGRAL FLASHED COVE BASE & METAL EDGE CAP
5. PAINT ALL EXPOSED GYP. BD. SURFACES
6. LINE OF EXTENTS OF NEW FLOORING

LEGEND

- EXISTING BUILDING STRUCTURE
- EXISTING WALLS TO REMAIN
- SPECIFIC NOTE
- NOTE THAT APPLIES TO ENTIRE ROOM

1 PARTIAL THIRD FLOOR PLAN
1/4" = 1'-0"

Revisions	Date

ARCHITECTS/ENGINEERS/CONSULTANTS:

ARCHITECT:
SPUR DESIGN LLC
7700 North Hudson Ave., Suite 9
Oklahoma City, Oklahoma 73116

MEP ENGINEER:
Lee & Browne Consulting Engineers, Inc.
1207 S. Sheridan Road
Tulsa, Oklahoma 74112

HEALTHCARE CONSULTANT:
JUNK ARCHITECTS
802 Broadway, 5th Floor
Kansas City, Missouri 64105

STATE OF OKLAHOMA — SETH ANDREW CAVIN — 5-23-12 — #5752 — LICENSED ARCHITECT

spur DESIGN
OKLAHOMA CERTIFICATE OF AUTHORITY: 0225
7700 NORTH HUDSON, SUITE 9
OKLAHOMA CITY, OK 73116
PHONE: 405.842.6100
WWW.SPUR-DESIGN.COM

PARTIAL THIRD FLOOR PLAN

Project Title	ICU Headwall Relocation Jack C. Montgomery VA Medical Center
Location	V.A.M.C. Muskogee, OK
Date	5/23/12
Checked	SAC
Drawn	LLA
Project Number	623-10-107
Building Number	53
Drawing Number	A1203
Sheet	8 OF 38

VA FORM 08-6231