NOTES:

1. REMOVE EXISTING DIFFUSERS AND GRILLES SHOWN BOLD AND DASHED (TYPICAL).
2. EXISTING TO REMAIN SHOWN LIGHT (TYPICAL).
3. EXISTING DUCT UP TO INTERSTITIAL SPACE ABOVE (TYPICAL).

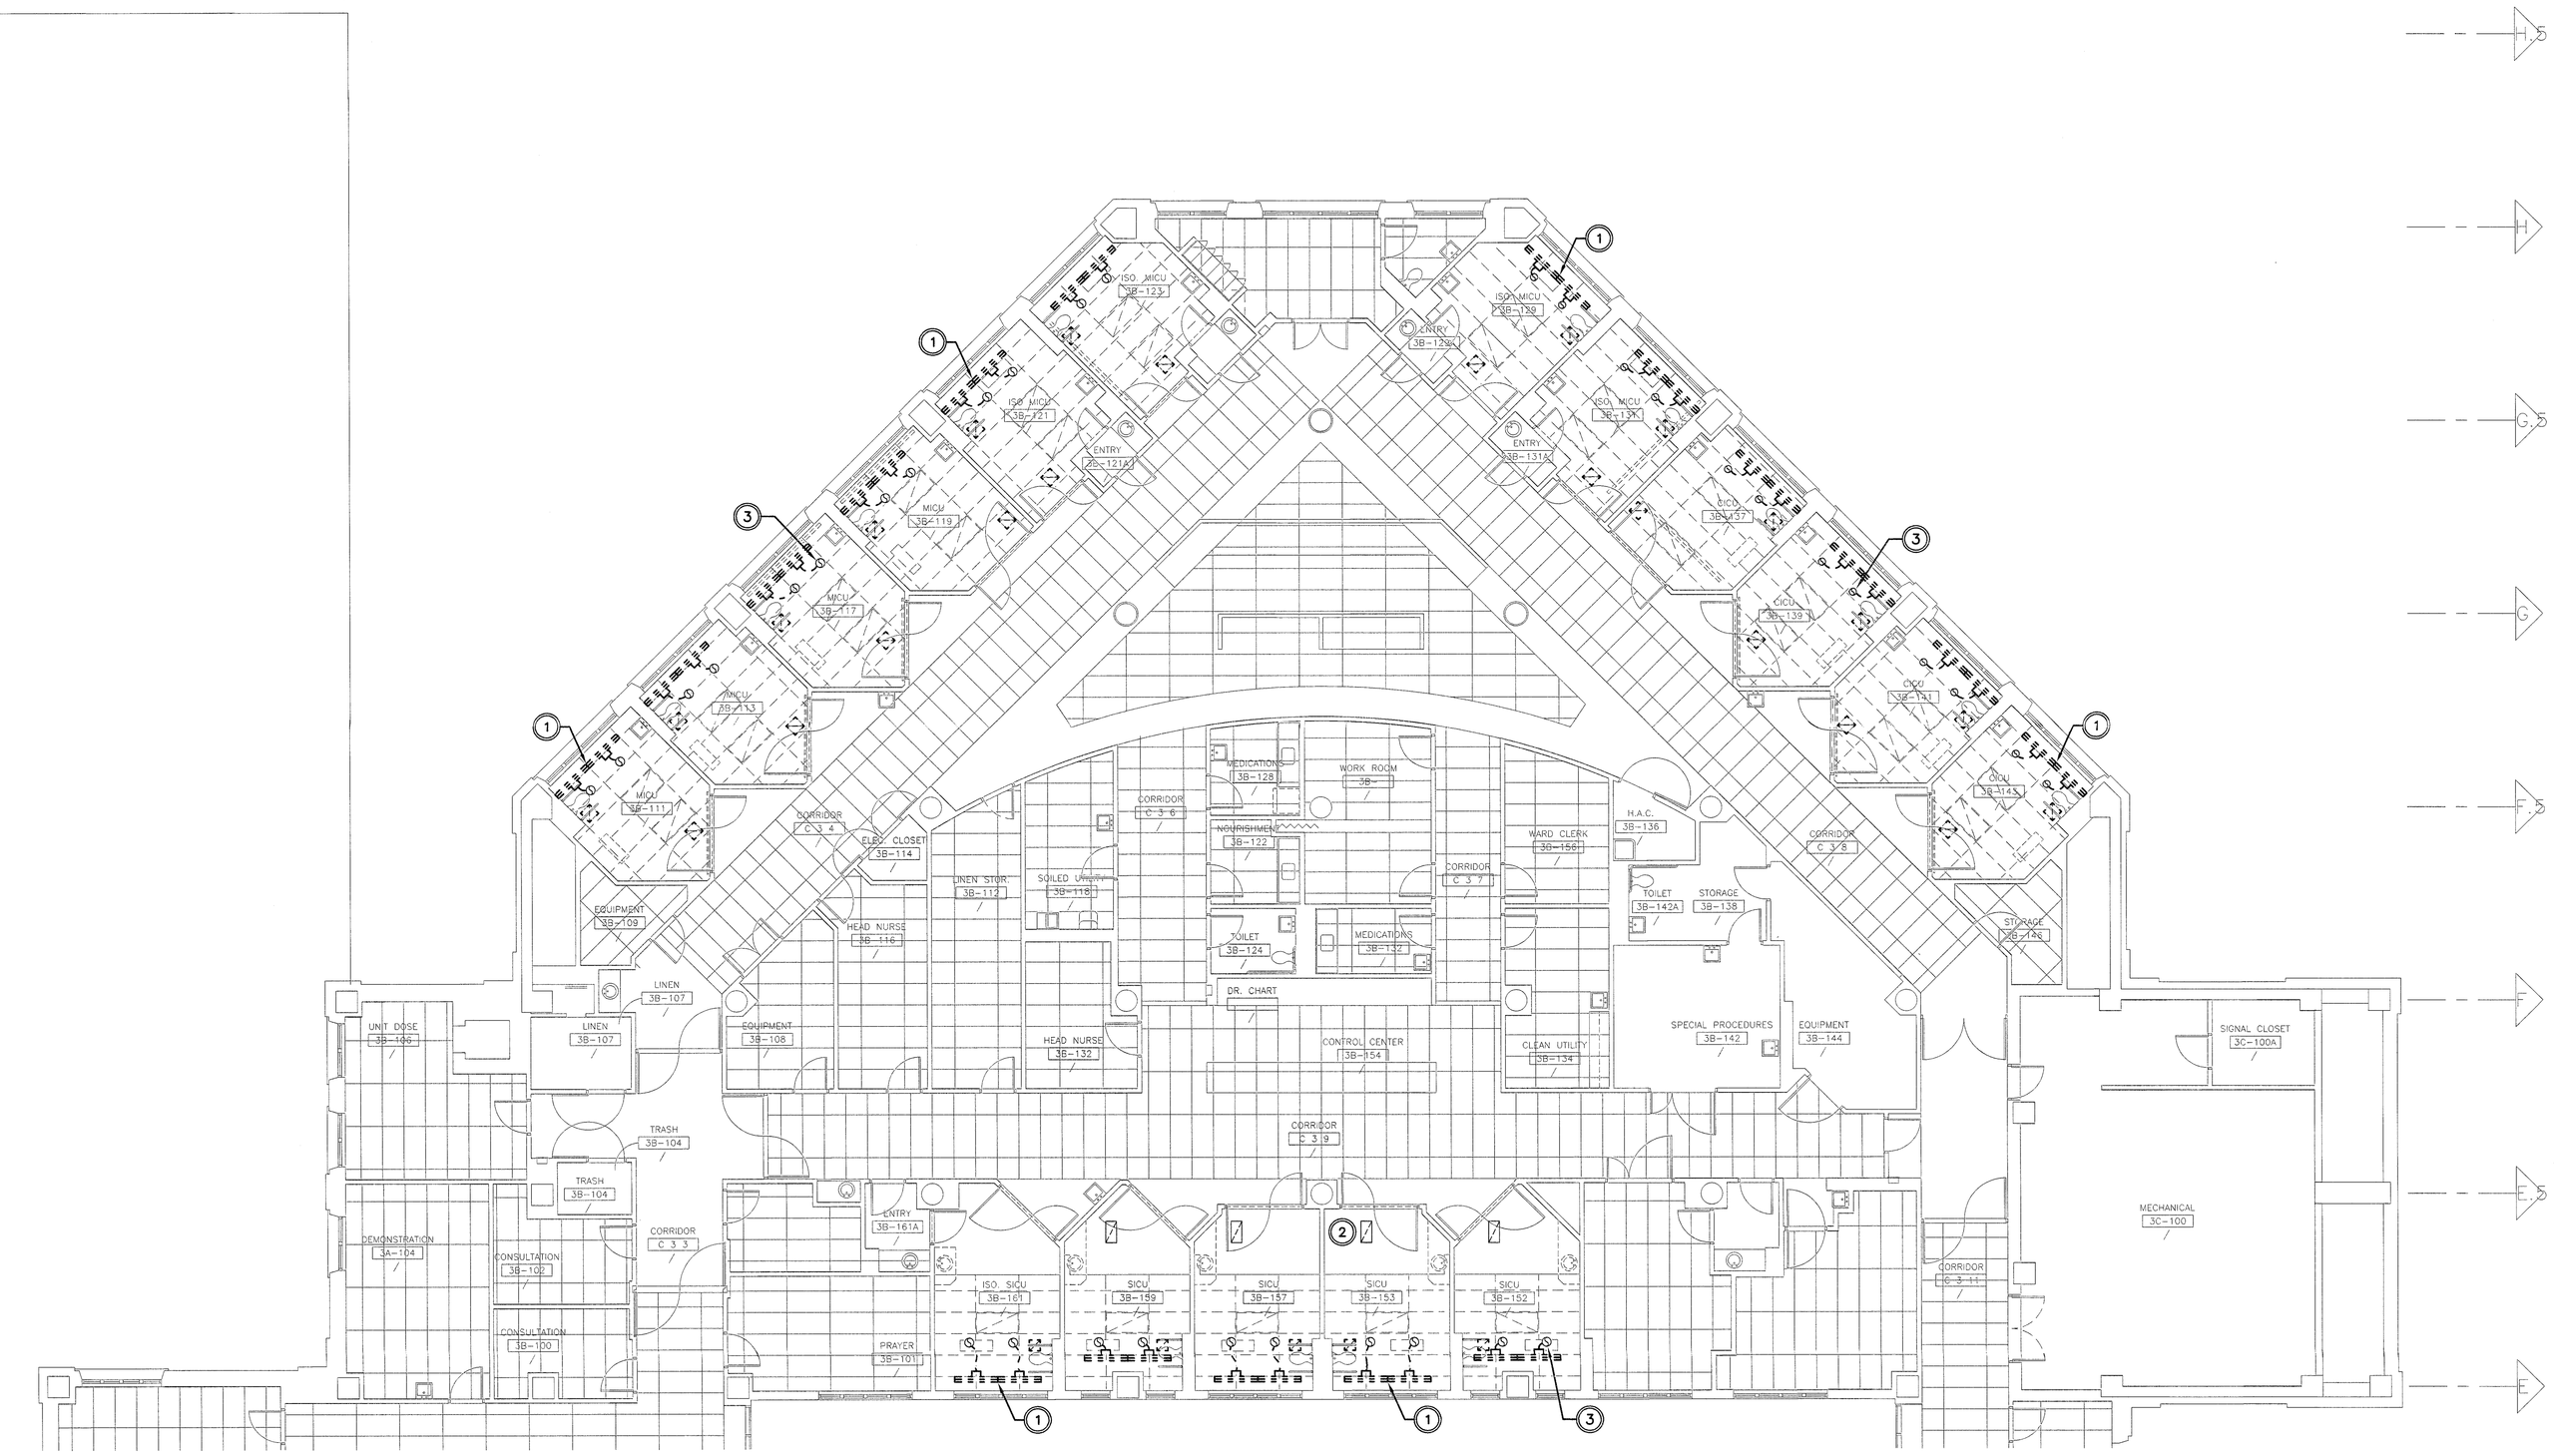

1 THIRD FLOOR – HVAC DEMOLITION PLAN

0' 8' 16' 32'

N

REFER TO ARCHITECTURAL DRAWINGS FOR DESCRIPTION OF ALL CONSTRUCTION PHASES.

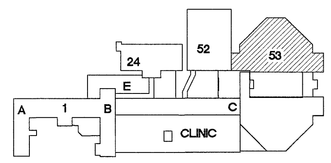

KEY PLAN
SCALE: NO SCALE

PROJECT NORTH

CAD#24760 OCT-17-13

Revisions	Date

ARCHITECTS/ENGINEERS/CONSULTANTS:

ARCHITECT:
SPUR DESIGN LLC
7700 North Hudson Ave., Suite 9
Oklahoma City, Oklahoma 73116

MEP ENGINEER:
Lee & Browne Consulting Engineers, Inc.
1207 S. Sheridan Road
Tulsa, Oklahoma 74112
OKLA CA 252 EXP. 6/15

HEALTHCARE CONSULTANT:
JUNK ARCHITECTS
802 Broadway, 5th Floor
Kansas City, Missouri 64105

REGISTERED PROFESSIONAL ENGINEER
MICHAEL RAY BASE
19311
6/4/12
OKLAHOMA

SPUR DESIGN
7700 NORTH HUDSON, SUITE 9
OKLAHOMA CITY, OK 73116
PHONE: 405.840.4100
WWW.SPURDESIGN.COM

THIRD FLOOR - HVAC DEMOLITION PLAN

Project Title	ICU Headwall Relocation Jack C. Montgomery VA Medical Center
Location	V.A.M.C. Muskogee, OK
Date	5/23/12
Checked	
Drawn	
Project Number	623-10-107
Building Number	53
Drawing Number	MD101
	16 of 38 Sheets

VA FORM 08-6231

one inch = one foot
three quarters inch = one foot
one half inch = one foot
three eighths inch = one foot
one quarter inch = one foot
one eighth inch = one foot
three inches = one foot
one and one half inches = one foot