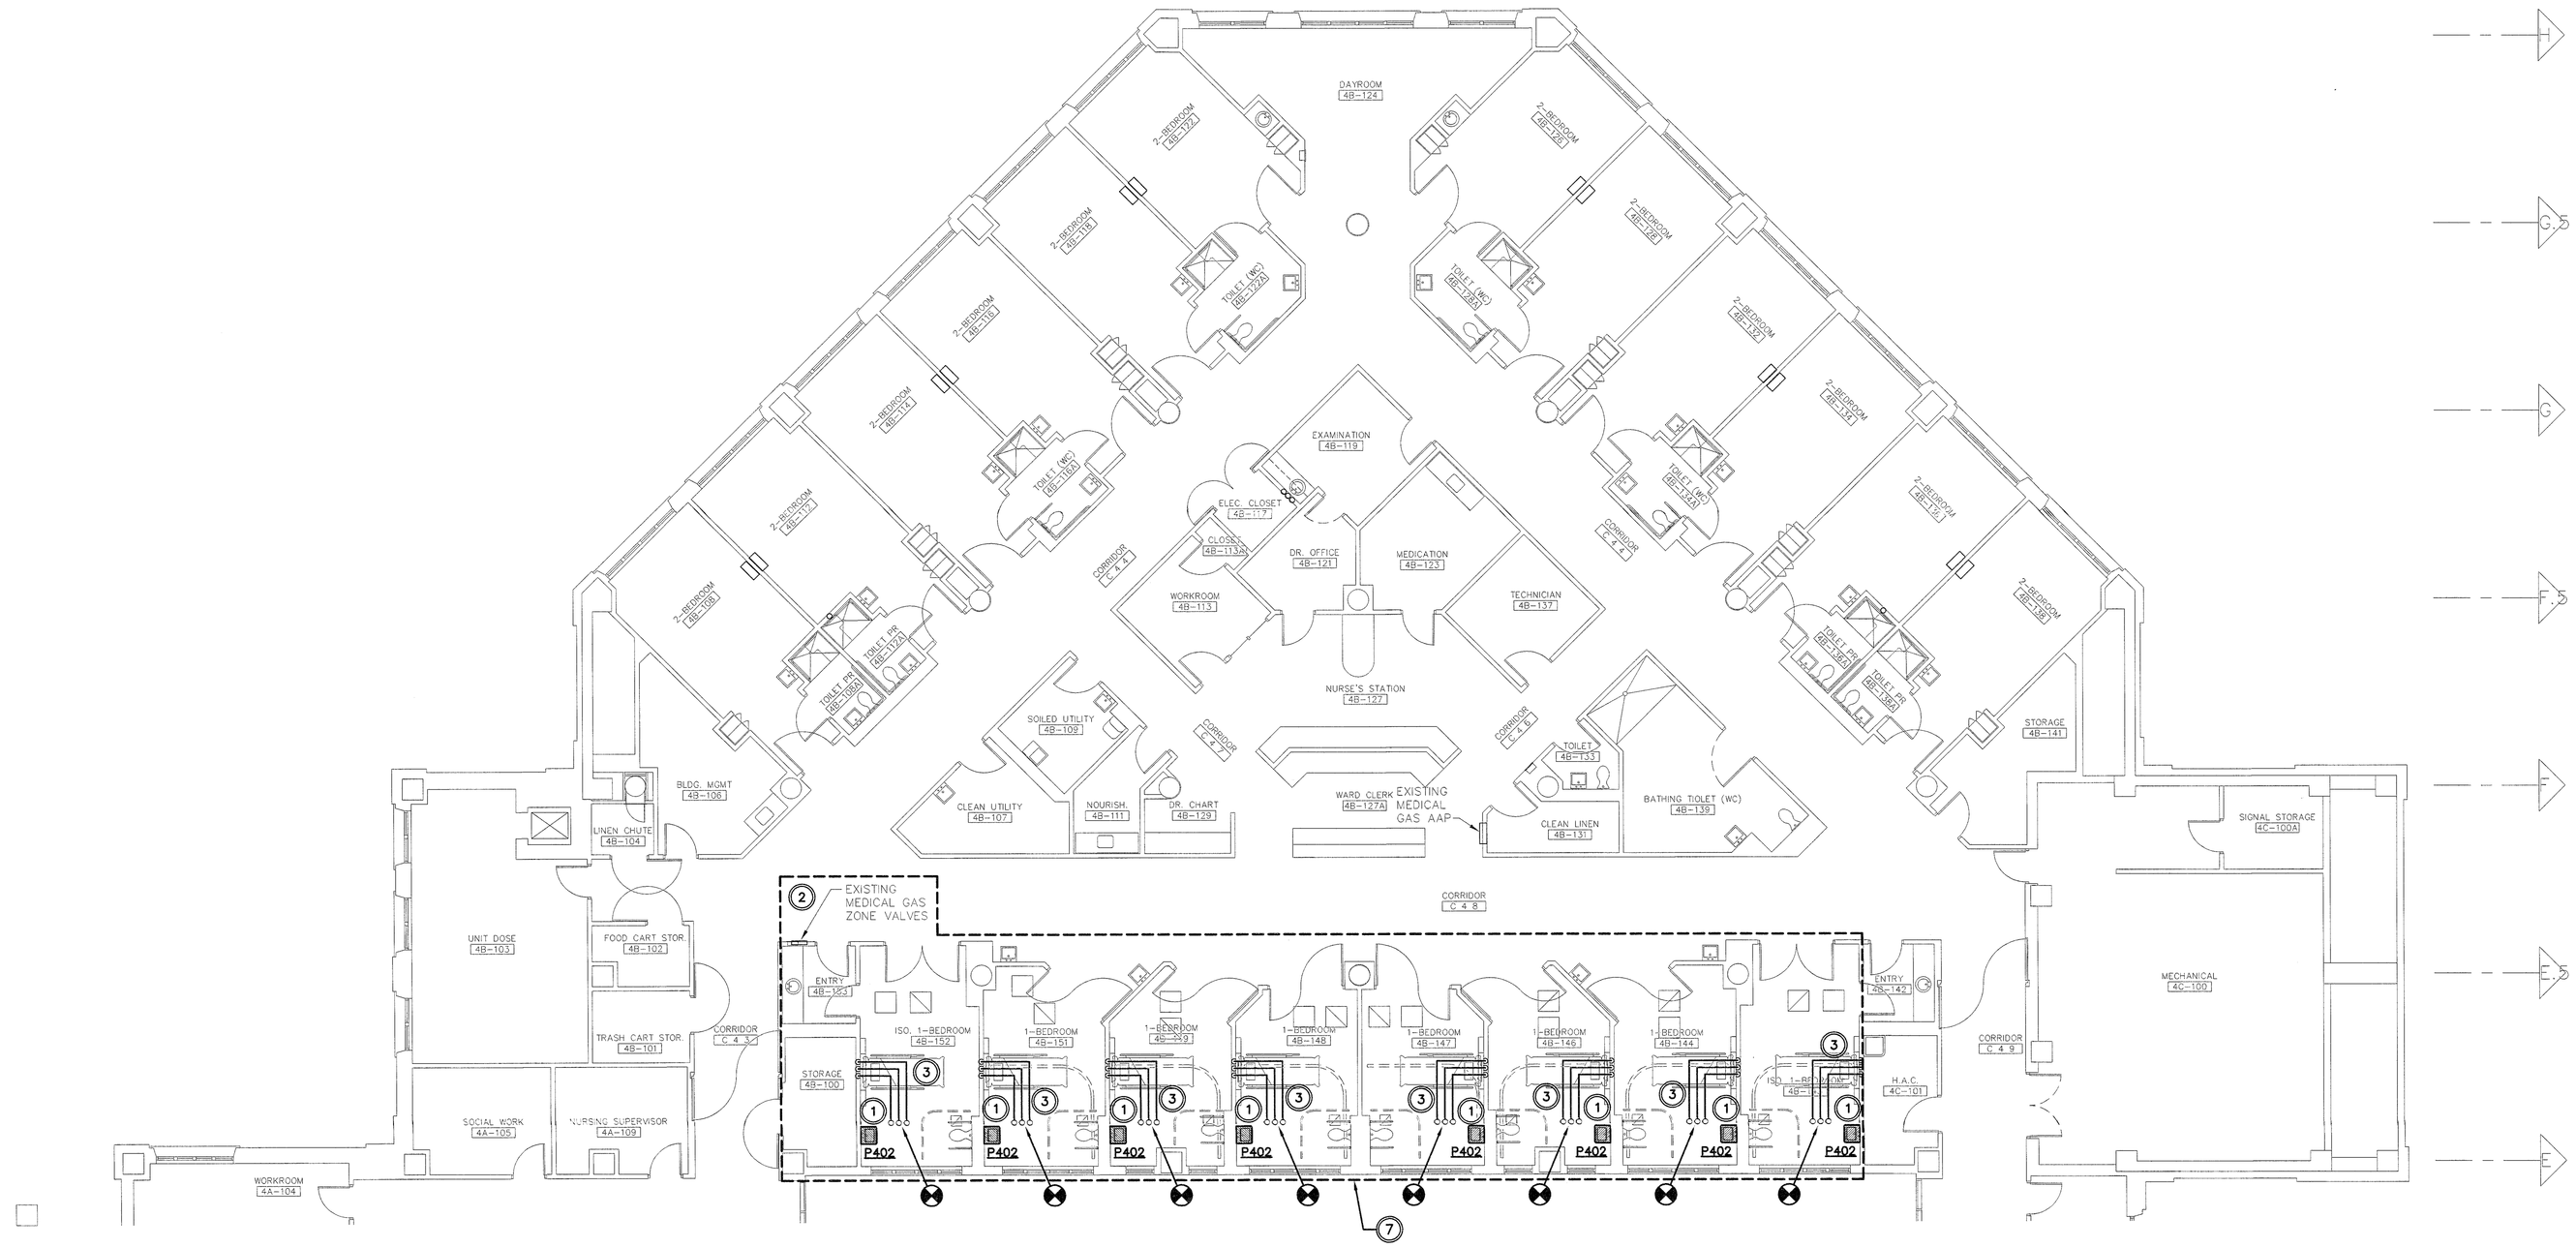

NOTES:

1. NEW FIXTURES AND ASSOCIATED PIPING SHOWN BOLD (TYPICAL). EXTEND NEW PIPING AND CONNECT TO EXISTING (TYPICAL). FIELD VERIFY LOCATION, SIZE, AND SERVICE OF EXISTING PIPING.
2. EXISTING PIPING AND FIXTURES TO REMAIN SHOWN LIGHT (TYPICAL).
3. EXTEND EXISTING MEDICAL GAS AND VACUUM PIPING FROM REMOVED PBU TO NEW PBU (TYPICAL). REFER TO ARCHITECTURAL FOR EXACT LOCATION. CONFIRM ALL PIPING CONNECTIONS WITH PBU MANUFACTURER PRIOR TO INSTALLATION. MAKE FINAL CONNECTIONS TO PBU.
4. LABEL ALL NEW MEDICAL GAS AND VACUUM PIPING PER NFPA 99.
5. SUPPORT ALL NEW MEDICAL GAS AND VACUUM PIPING WITH UNISTRUT TRAPEZE AND ZSI CUSH-A-CLAMPS.
6. PROVIDE WRITTEN REPORT TO OWNER AND ENGINEER CERTIFYING ENTIRE MEDICAL GAS INSTALLATION COMPLIES WITH NFPA AND IS ACCEPTABLE FOR PATIENT USE. CERTIFYING COMPANY SHALL BE APPROVED BY OWNER.
7. DASHED LINE REPRESENTS AREA SERVED BY EXISTING MEDICAL GAS ZONE VALVE.

1 FOURTH FLOOR – PLUMBING PLAN

0' 8' 16' 32'

N

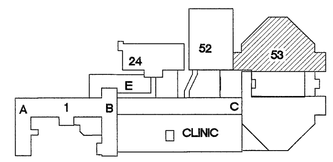

KEY PLAN
SCALE: NO SCALE

PROJECT NORTH

REFER TO ARCHITECTURAL DRAWINGS FOR DESCRIPTION OF ALL CONSTRUCTION PHASES.

CAD#24755 OCT-17-13

Revisions	Date

ARCHITECTS/ENGINEERS/CONSULTANTS:

ARCHITECT:
SPUR DESIGN LLC
7700 North Hudson Ave., Suite 9
Oklahoma City, Oklahoma 73116

MEP ENGINEER:
Lee & Browne Consulting Engineers, Inc.
1207 S. Sheridan Road
Tulsa, Oklahoma 74112
OKLA CA 252 EXP. 6/15

HEALTHCARE CONSULTANT:
JUNK ARCHITECTS
802 Broadway, 5th Floor
Kansas City, Missouri 64105

REGISTERED PROFESSIONAL ENGINEER
MICHAEL RAY BASE
19311
6/13/12
OKLAHOMA

COPYRIGHT SPUR DESIGN 2012

SPUR DESIGN
7700 NORTH HUDSON, SUITE 9
OKLAHOMA CITY, OK 73116
PHONE: 405.842.2020
WWW.SPUR-DESIGN.COM

FOURTH FLOOR - PLUMBING PLAN

Project Title: ICU Headwall Relocation Jack C. Montgomery VA Medical Center	Project Number: 623-10-107
	Building Number: 53
Location: V.A.M.C. Muskogee, OK	Drawing Number: P103
Date: 5/23/12	Checked:
	Drawn:
	24 of 38 Sheets

VA FORM 08-6231