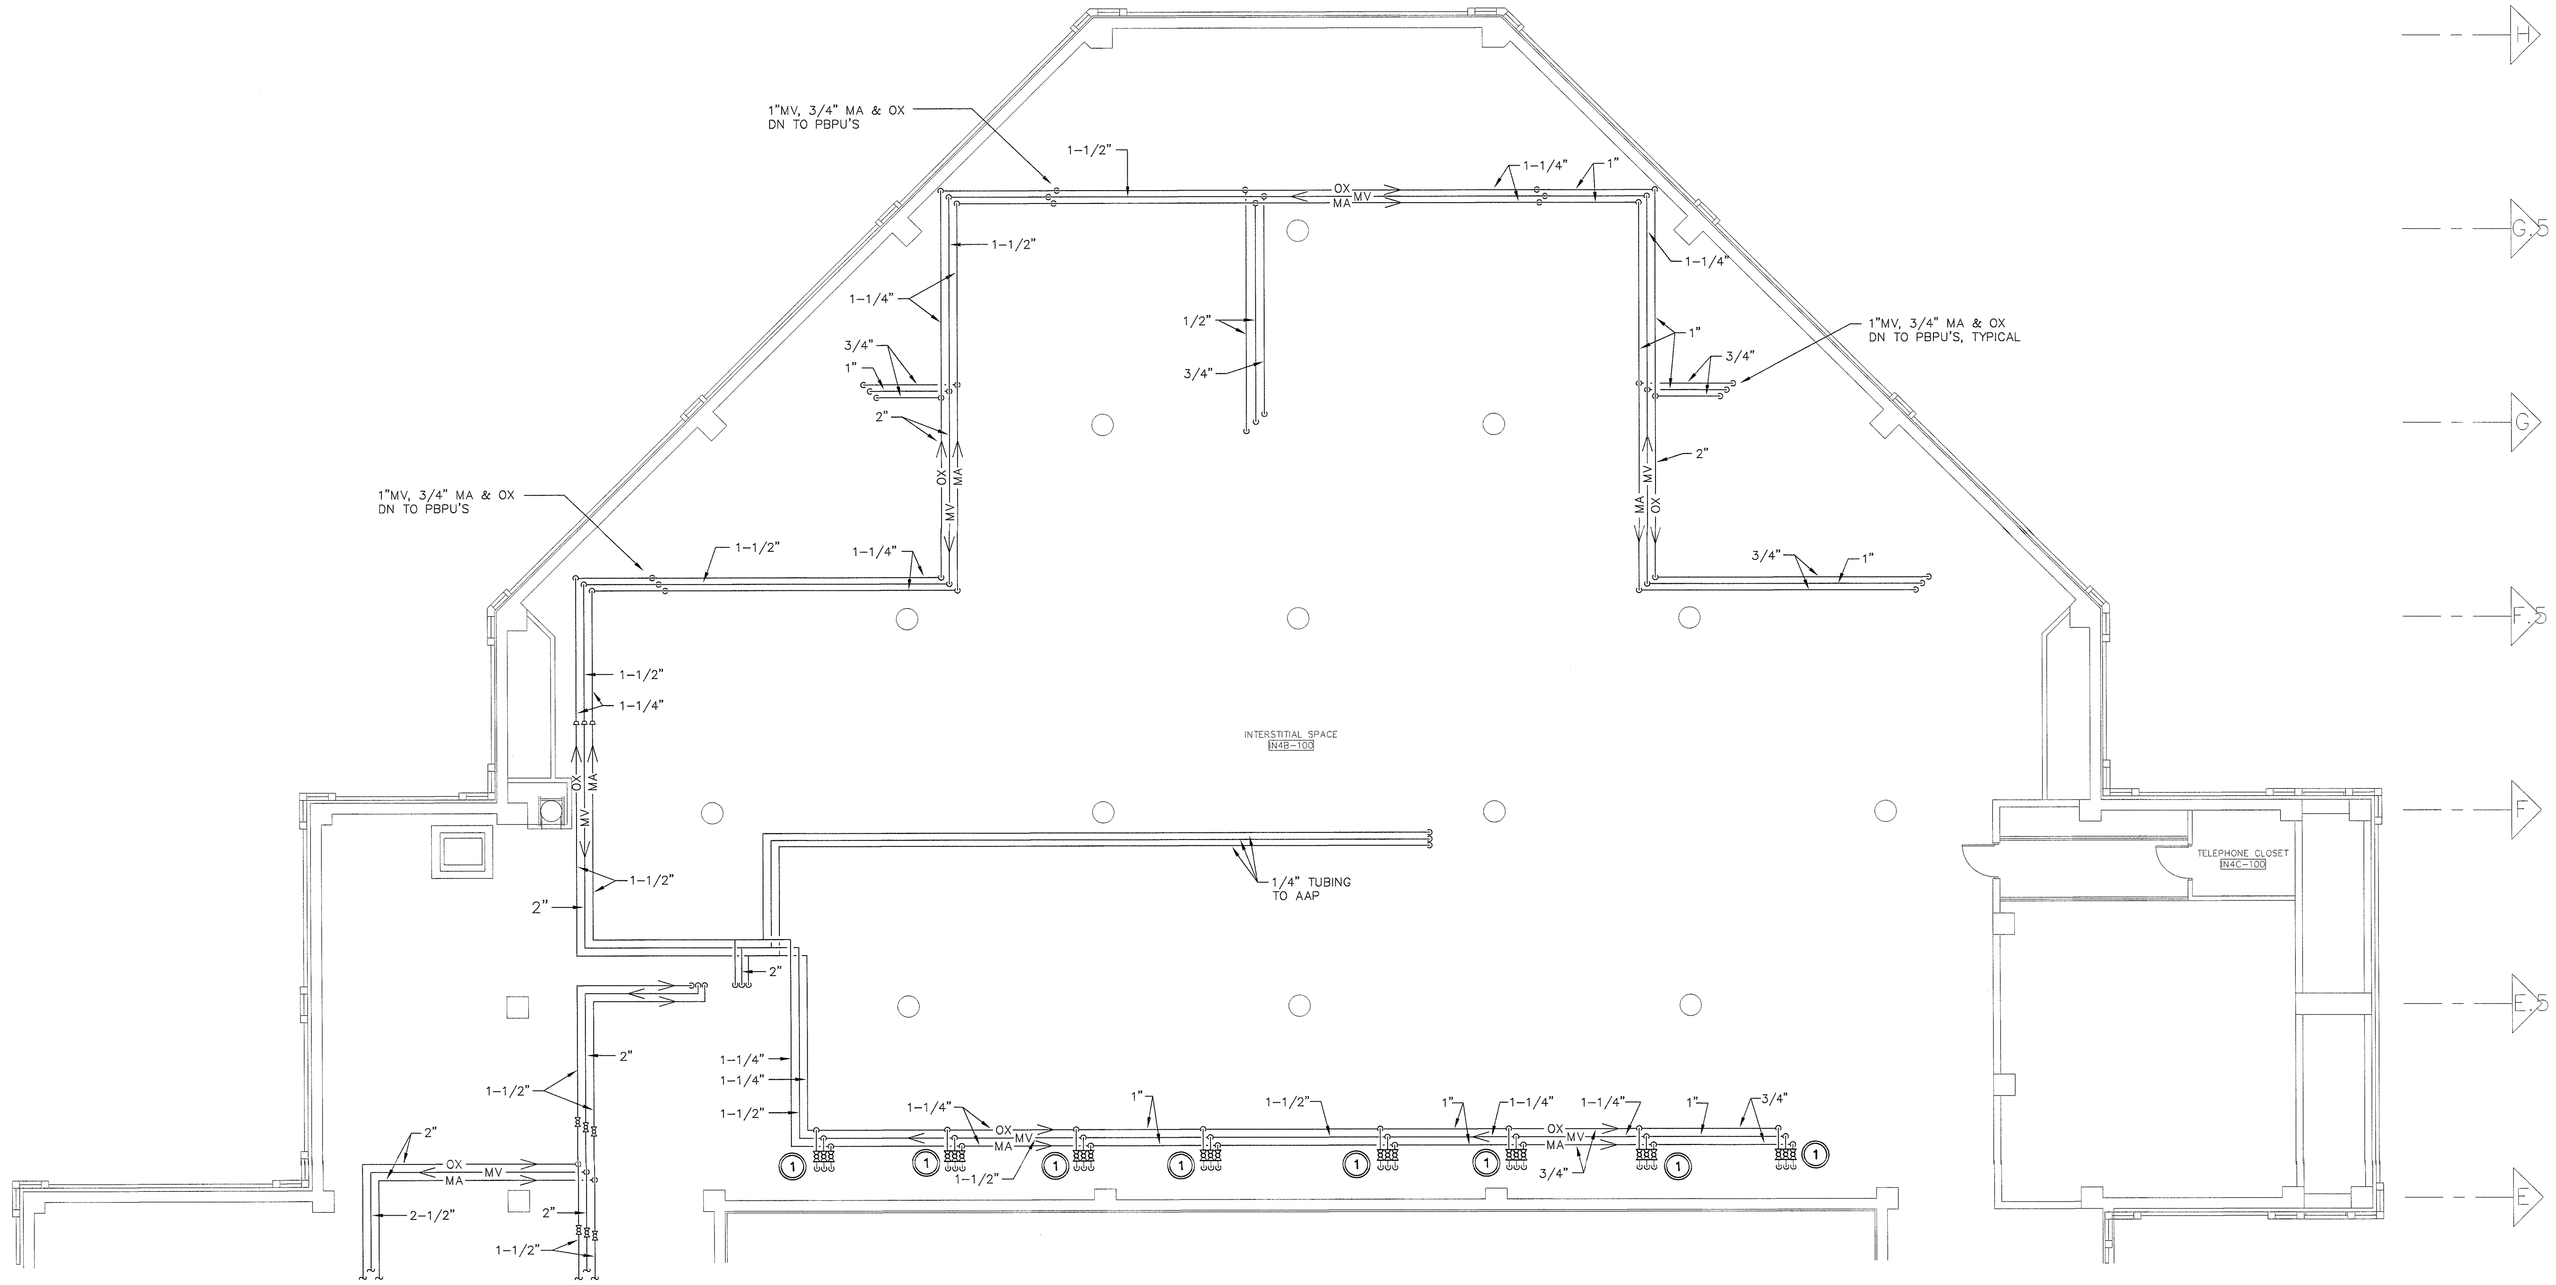

NOTES:

(1) DURING ZONE VALVE SHUT DOWN, INSTALL NEW LOCKABLE IN-LINE MAINTENACE VALVES FOR EACH REMODELED ROOM (TYPICAL). LABEL VALVES TO INDICATE ROOM SERVED. LOCKS SHALL BE PROVIDED BY OWNER AND INSTALLED BY CONTRACTOR. COORDINATE ZONE VALVE SHUT DOWN WITH OWNER. ZONE VALVE SHUT DOWN SHALL BE DONE AS QUICKLY AS POSSIBLE. INCLUDE OVERTIME HOURS (AS REQUIRED). CONNECT TO EXISTING (TYPICAL). FIELD VERIFY LOCATION, SIZE, AND SERVICE OF EXISTING PIPING.

(1) FOURTH FLOOR INTERSTITIAL – PLUMBING PLAN

0' 8' 16' 32'

N

REFER TO ARCHITECTURAL DRAWINGS FOR DESCRIPTION OF ALL CONSTRUCTION PHASES.

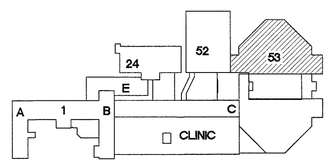

KEY PLAN
SCALE: NO SCALE

PROJECT NORTH

CAD#24756 OCT-17-13

Revisions	Date

ARCHITECTS/ENGINEERS/CONSULTANTS:

ARCHITECT:
SPUR DESIGN LLC
7700 North Hudson Ave., Suite 9
Oklahoma City, Oklahoma 73116

MEP ENGINEER:
Lee & Browne Consulting Engineers, Inc.
1207 S. Sheridan Road
Tulsa, Oklahoma 74112
OKLA CA 252 EXP. 6/15

HEALTHCARE CONSULTANT:
JUNK ARCHITECTS
802 Broadway, 5th Floor
Kansas City, Missouri 64105

REGISTERED PROFESSIONAL ENGINEER — MICHAEL RAY BASE — 19311 — 5/23/12 — OKLAHOMA

SPUR DESIGN — 7700 NORTH HUDSON, SUITE 9, OKLAHOMA CITY, OK 73116, PHONE: 405.842.6201, WWW.SPUR-DESIGN.COM

FOURTH FLOOR INTERSTITIAL - PLUMBING PLAN

Project Title: ICU Headwall Relocation, Jack C. Montgomery VA Medical Center
Location: V.A.M.C. Muskogee, OK
Date: 5/23/12
Checked:
Drawn:
Project Number: 623-10-107
Building Number: 53
Drawing Number: P104
25 of 38 Sheets

VA FORM 08-6231