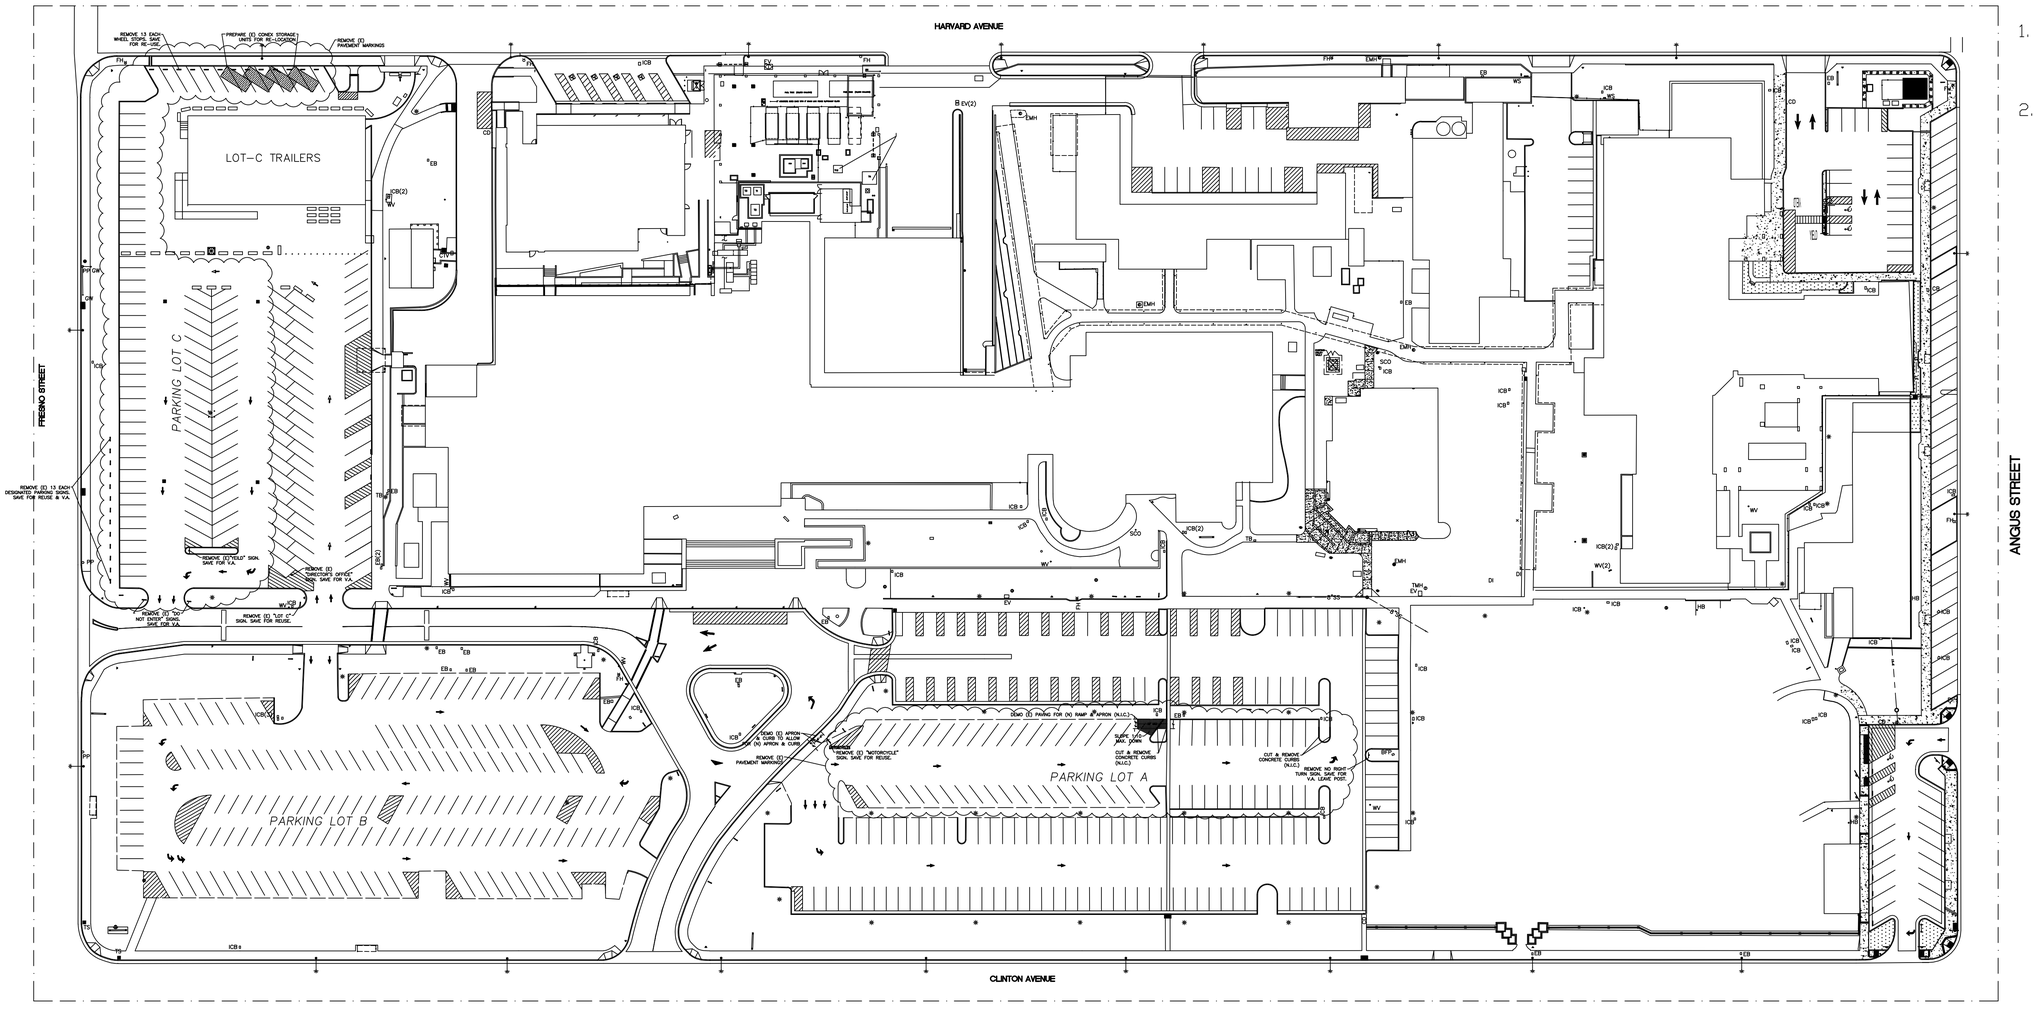

GENERAL NOTES:

1. ALL PAVEMENT MARKINGS SHALL BE MECAHNICALLY OR CHEMICALLY REMOVED. BLACKOUT OF PAVEMENT MARKINGS IS NOT ACCEPTABLE.
2. REVIEW SITE IRRIGATION AND LANDSCAPE AS-BUILT DRAWINGS PRIOR TO DIGGING IN LANDSCAPED AREAS.

		Drawing Title EXISTING/DEMOLITION SITE PLAN				Project Title PARKING LOT RESTRIPING	Project # 570-14-101	Office of Construction of Facilities Management
		Date 1/30/2014	Checked	Drawn By JE	Revision	Location VACCHCS, FRESNO CA.	Drawing # 001	