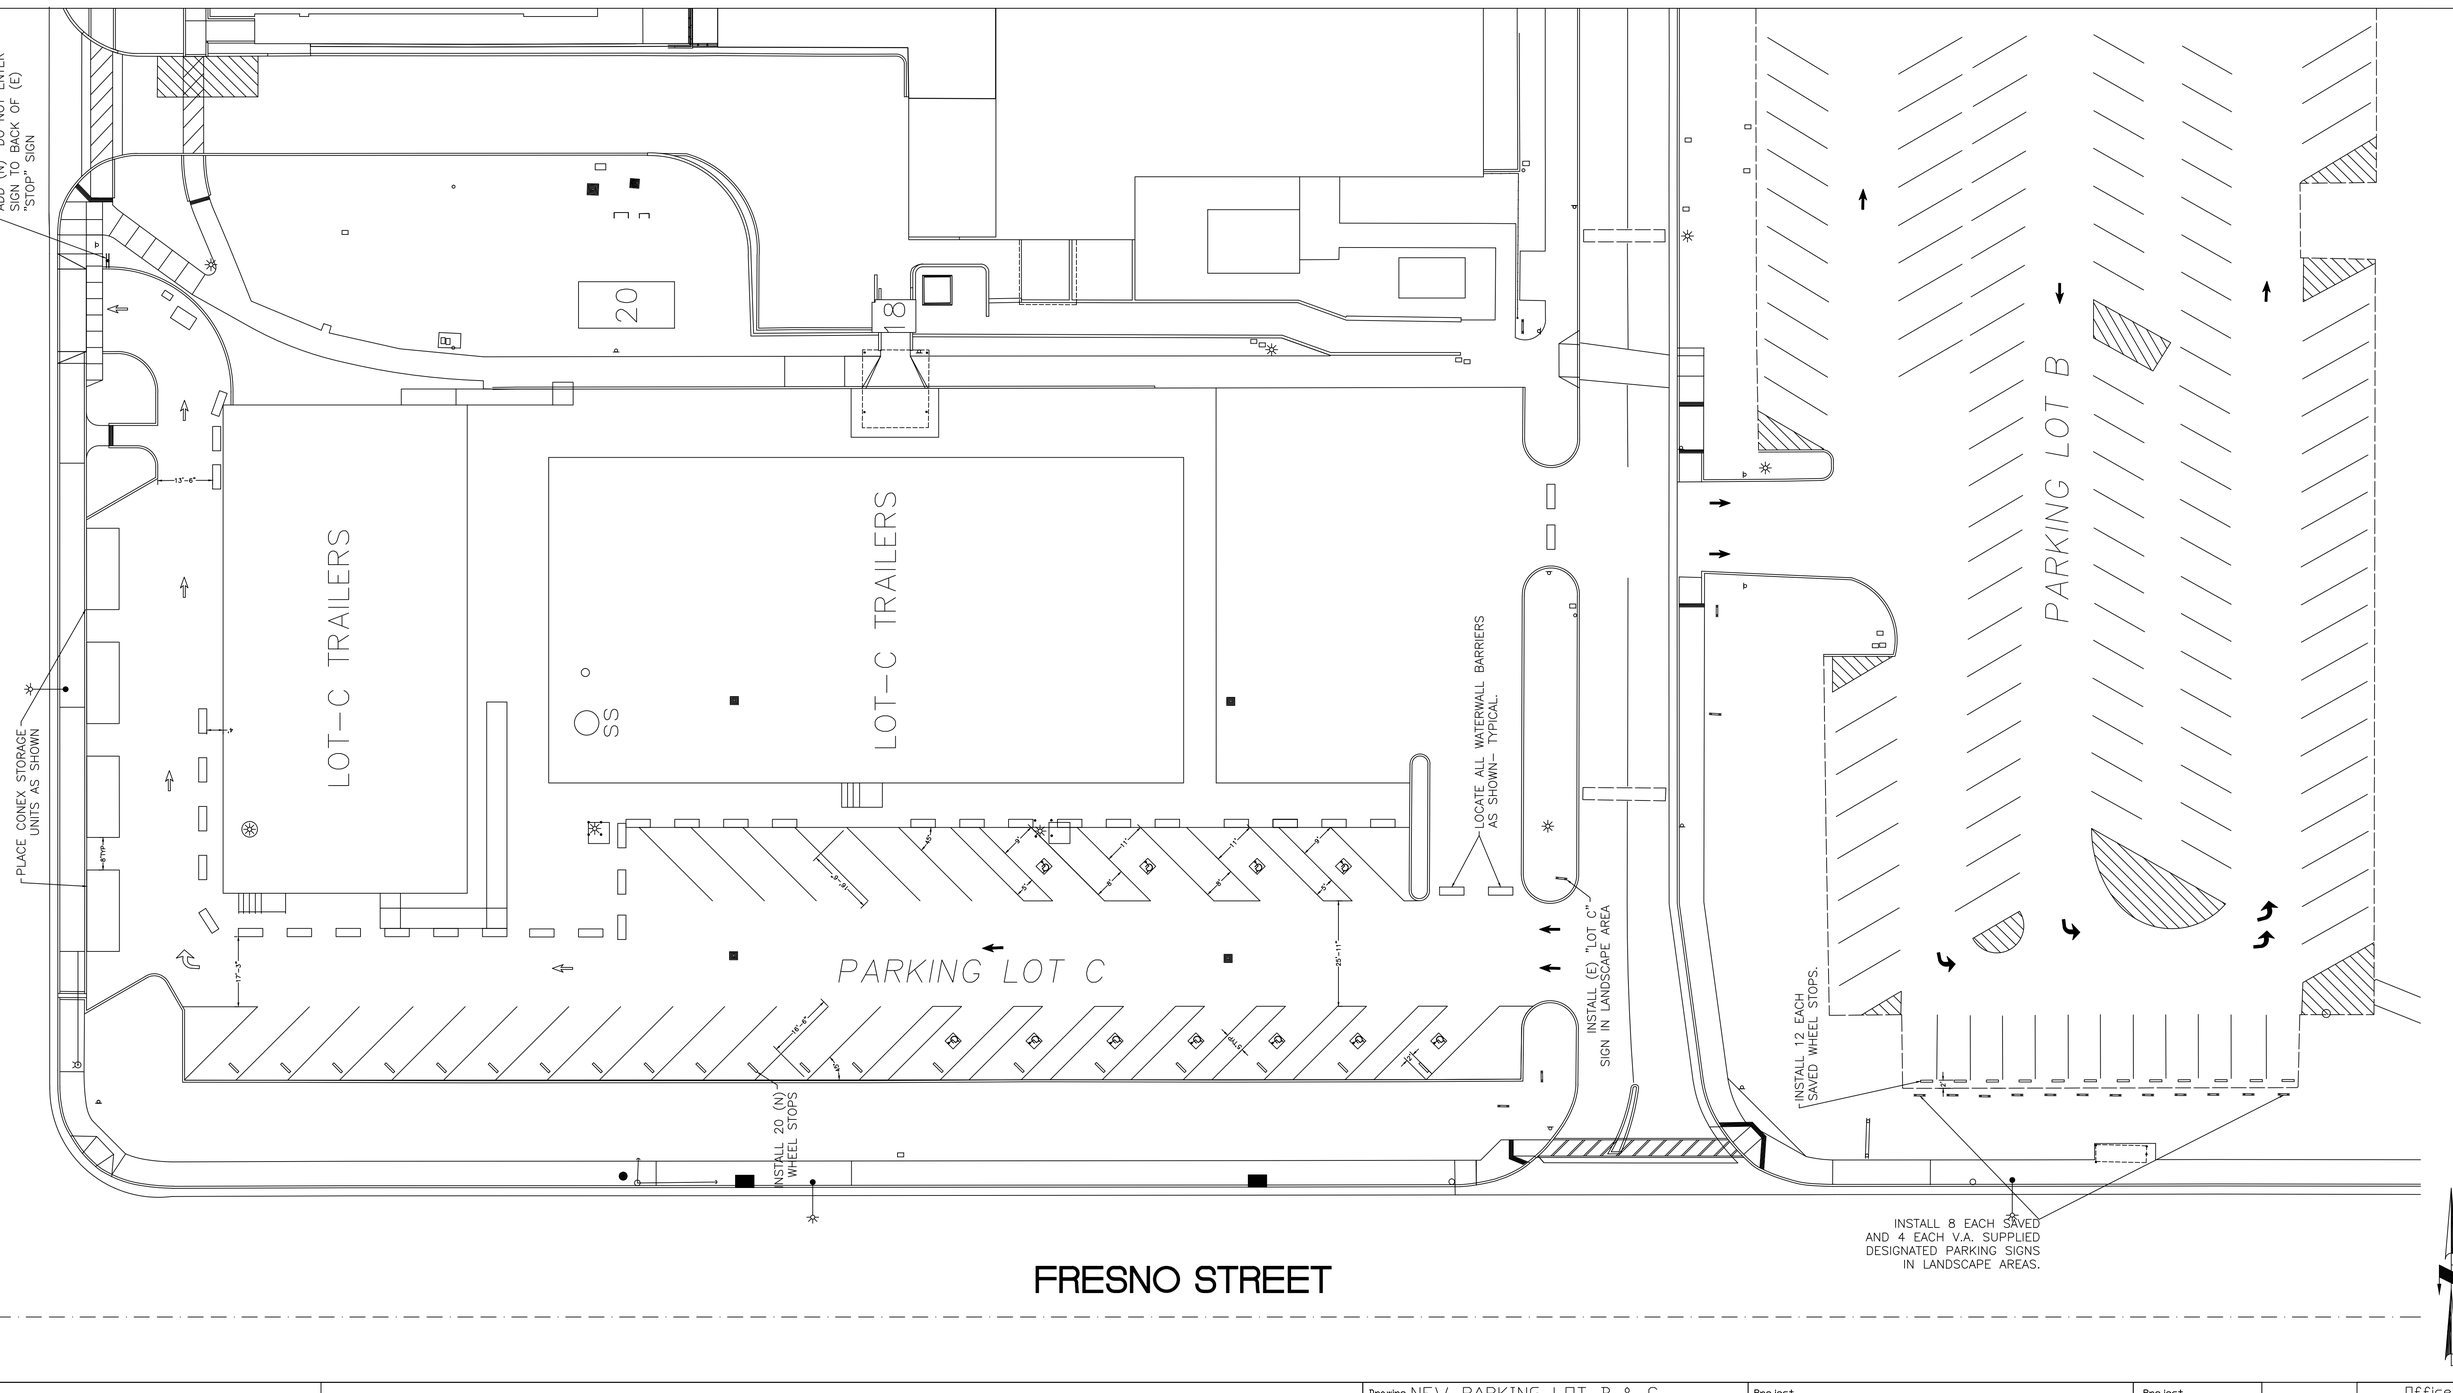

		Drawing Title: NEW PARKING LOT B & C SITE PLAN				Project Title: PARKING LOT RESTRIPING	Project #: 570-14-101	Office of Construction of Facilities Management
		Date: 1/30/2014	Checked:	Drawn By: JE	Revision:	Location: VACCHCS, FRESNO CA.	Drawing #: 006	