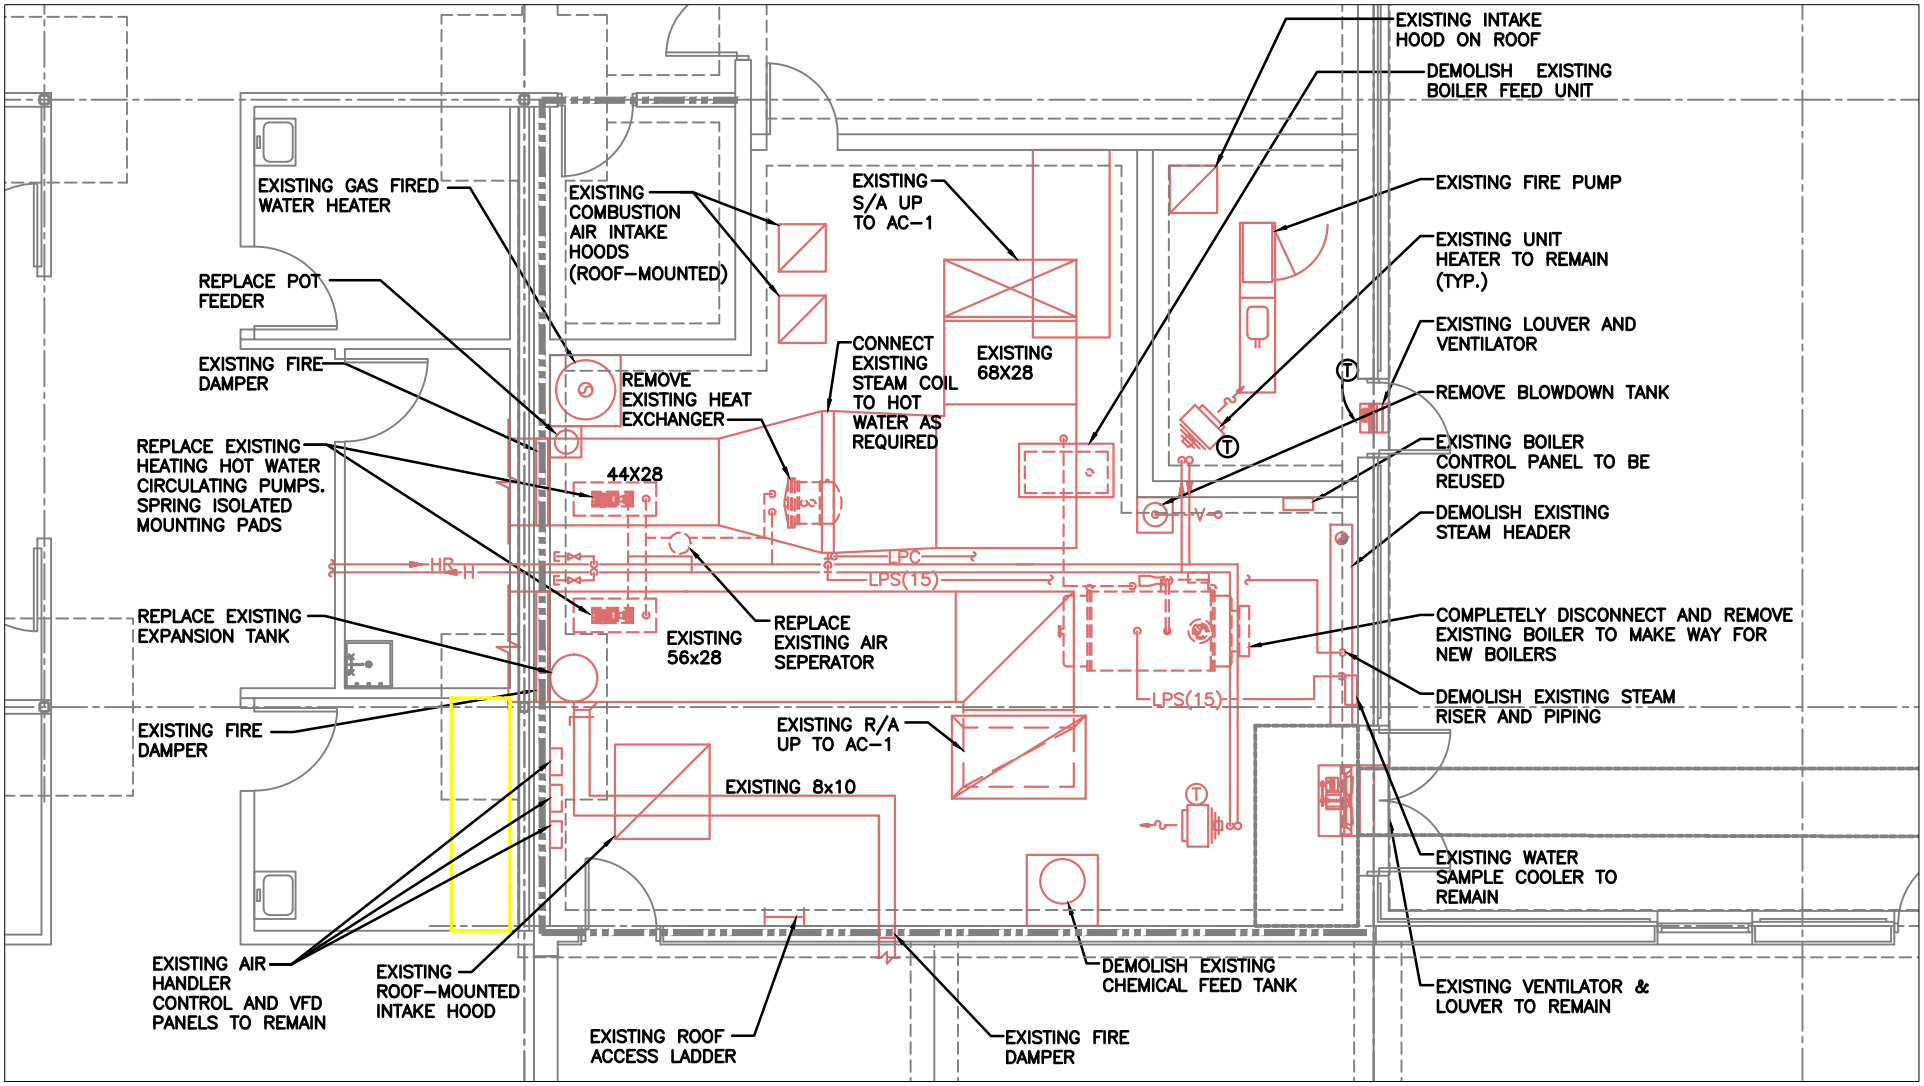

APENG	APDIR	Drawing Title: REPLACE BOILER AND ASSOCIATED SYSTEMS	Project Number: 564-19-109
			Building Number: 44
Bar Measures one inch or not to scale! 0 1"	APSER	Location: MENTAL HEALTH CLINIC	Drawing Number: SKETCH
CUSTOM VA FORM 08-6231B OCT13		Drawn: WGG / Scale: NTS / Date: 10-31-2013	Sheet 1 of 3

Engineering Service

VETERANS HEALTH CARE SYSTEM OF THE OZARKS