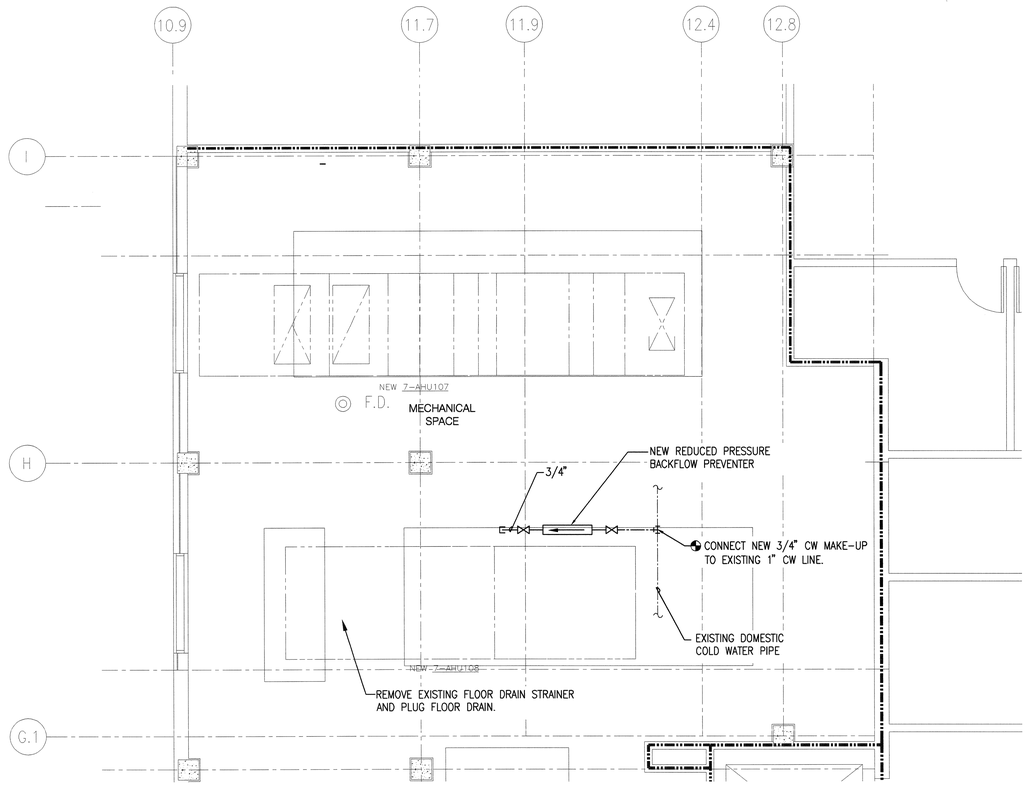

E4 PARTIAL MECHANICAL ROOM PLAN – PLUMBING

SCALE: 1/4" = 1'-0"

0 2' 4' 8'

LEGEND

- DOMESTIC COLD WATER PIPE
- SHUTOFF VALVE
- BACKFLOW PREVENTER (RPZ)
- CONNECT NEW WORK TO EXISTING.
- PIPE CAP

PARTITION TYPES LEGEND

- EXISTING WALL, DOOR, WINDOW, MILLWORK, FIXTURE OR OTHER FIXTURE OR ASSEMBLY TO BE REMOVED.
- EXISTING WALL OR AREA TO REMAIN
- EXISTING COLUMN TO REMAIN
- NEW NON-RATED WALL
- NON RATED – SMOKE TIGHT WALL
- 1-HR FIRE RATED WALL
- 2-HOUR FIRE RATED WALL
- PROJECT LIMITS OF WORK
- EXISTING CONCRETE WALL

PHASING

REFER TO DRAWING G1102 FOR PHASING.

COORDINATION DRAWINGS

REFER TO DRAWING G1001 FOR COORDINATION DRAWINGS NOTE.

KEY MAP

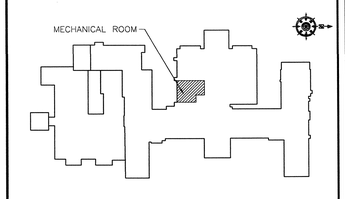

REVISION NO.	REVISION DESCRIPTION	By	Date

Revisions

Department of Veterans Affairs
Alexandria VA Health Care System
2495 Shreveport Highway
Pineville, LA 71360

STATE OF LOUISIANA
JOSEPH E. HUTCHISON
License No. 35340
PROFESSIONAL ENGINEER IN
MECHANICAL ENGINEERING
04-27-13

SEAL

Architect/Engineer Address

Harrell, Saltrick & Hopper

Design & Management Solutions for the Built Environment

8016 TOWER POINT DRIVE
CHARLOTTE, NC 28227

P 704.814.1320
F 704.321.0833

WWW.HSHPC.COM

COPYRIGHT © 2012 HARRELL SALTRICK & HOPPER, PC

HSH PROJECT # 12013

Recommended Approvals:	
1. MEDICAL DIRECTOR	6. OPERATIONS SERVICE LINE MANAGER
2. ASSOCIATE DIRECTOR	7. INFECTION CONTROL MANAGER
3. CHIEF OF STAFF	8. SAFETY MANAGER
4. ASSOC. DIRECTOR	9. GENERAL ENGINEER
5. SERVICE LINE MGRS.	10. COR

Drawing Title
PARTIAL MECHANICAL ROOM PLAN-PLUMBING

FINAL BID DOCUMENTS

Project Title
DESIGN BUILDING 7 AIR HANDLER UPGRADE - PROJECT A: 7-AHU107 & 7-AHU108

Date
SEPT. 27, 2013

Project Number
502-12-201

Drawn	Building Number	AutoCAD File Name
DWS	7	
Checked	**Reviewed**	**Const. Contract No.**

DRAWING No.
PL101

Veterans Affairs