GENERAL SHEET NOTES

A. COOLING SHALL BE PROVIDED BY TEMPORARY UNIT, 7-AHU107T DURING CONSTRUCTION. SEE SHEET M601 FOR REQUIREMENTS.

B. SEE SHEET GI102 FOR PHASING PLAN AND PROPOSED TEMPORARY DUCTWORK AND PIPING ROUTING.

C. FIND EXISTING CONTROLS AS PER CONTROL DIAGRAMS ON SHEETS M701 AND M702. RELOCATE ANY EXISTING CONTROLS INTO NEW DUCTWORK AS REQUIRED.

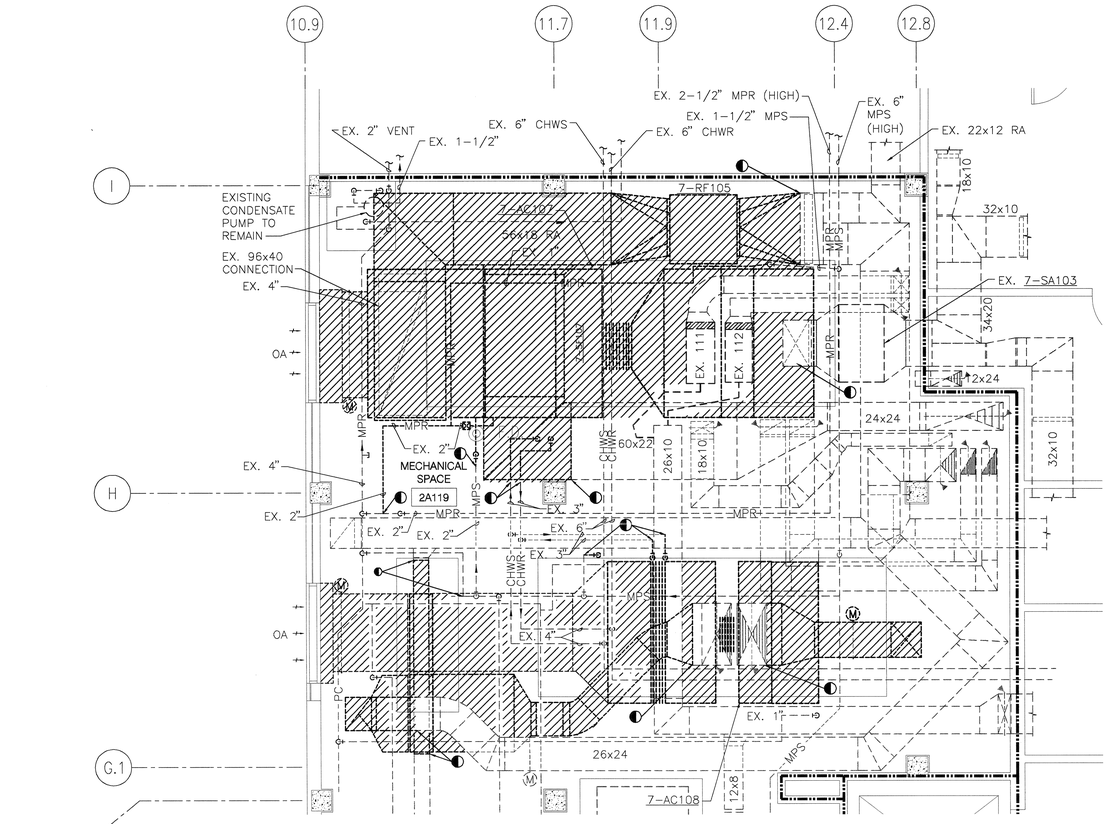

F5 SECOND FLOOR MECHANICAL ROOM PLAN – DEMOLITION

SCALE: 1/4" = 1'-0"

0 2" 4" 8"

N

PARTITION TYPES LEGEND

- EXISTING WALL, DOOR, WINDOW, MILLWORK, FIXTURE OR OTHER FIXTURE OR ASSEMBLY TO BE REMOVED.
- EXISTING WALL OR AREA TO REMAIN
- EXISTING COLUMN TO REMAIN
- NEW NON-RATED WALL
- NON RATED – SMOKE TIGHT WALL
- 1-HR FIRE RATED WALL
- 2-HOUR FIRE RATED WALL
- PROJECT LIMITS OF WORK
- EXISTING CONCRETE WALL

PHASING

REFER TO DRAWING GI102 FOR PHASING.

COORDINATION DRAWINGS

REFER TO DRAWING GI001 FOR COORDINATION DRAWINGS NOTE.

KEY MAP

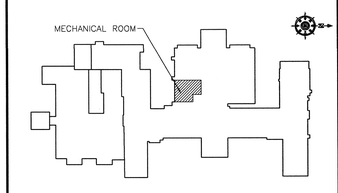

REVISION NO.	REVISION DESCRIPTION	By	Date

Revisions

Department of Veterans Affairs
Alexandria VA Health Care System
2495 Shreveport Highway
Pineville, LA 71360

STATE OF LOUISIANA – JOSEPH E. HITCHCOCK – Licensed No. 032510 – PROFESSIONAL ENGINEER – MECHANICAL ENGINEERING – 09-27-13

SEAL

Architect/Engineer Address

Harrell, Saltrick & Hopper

Design & Management Solutions for the Built Environment

8016 TOWER POINT DRIVE
CHARLOTTE, NC 28227

P 704.814.1320
F 704.321.0833

WWW.HSHPC.COM

COPYRIGHT © 2012 HARRELL SALTRICK & HOPPER, PC

HSH PROJECT # 12013

Recommended Approvals:	
1. MEDICAL DIRECTOR	6. OPERATIONS SERVICE LINE MANAGER
2. ASSOCIATE DIRECTOR	7. INFECTION CONTROL MANAGER
3. CHIEF OF STAFF	8. SAFETY MANAGER
4. ASSOC. DIRECTOR	9. GENERAL ENGINEER
5. SERVICE LINE MGRS.	10. COR

Drawing Title: ROOF AND MECHANICAL ROOM PLANS - DEMOLITION

FINAL BID DOCUMENTS

Project Title: DESIGN BUILDING 7 AIR HANDLER UPGRADE - PROJECT A: 7-AHU107 & 7-AHU108

Date: SEPT. 27, 2013

Project Number: 502-12-201

Drawn: DWS

Checked: [signature]

Building Number: 7

Reviewed: [signature]

AutoCAD File Name:

Const. Contract No.:

DRAWING No.: MD101

Veterans Affairs