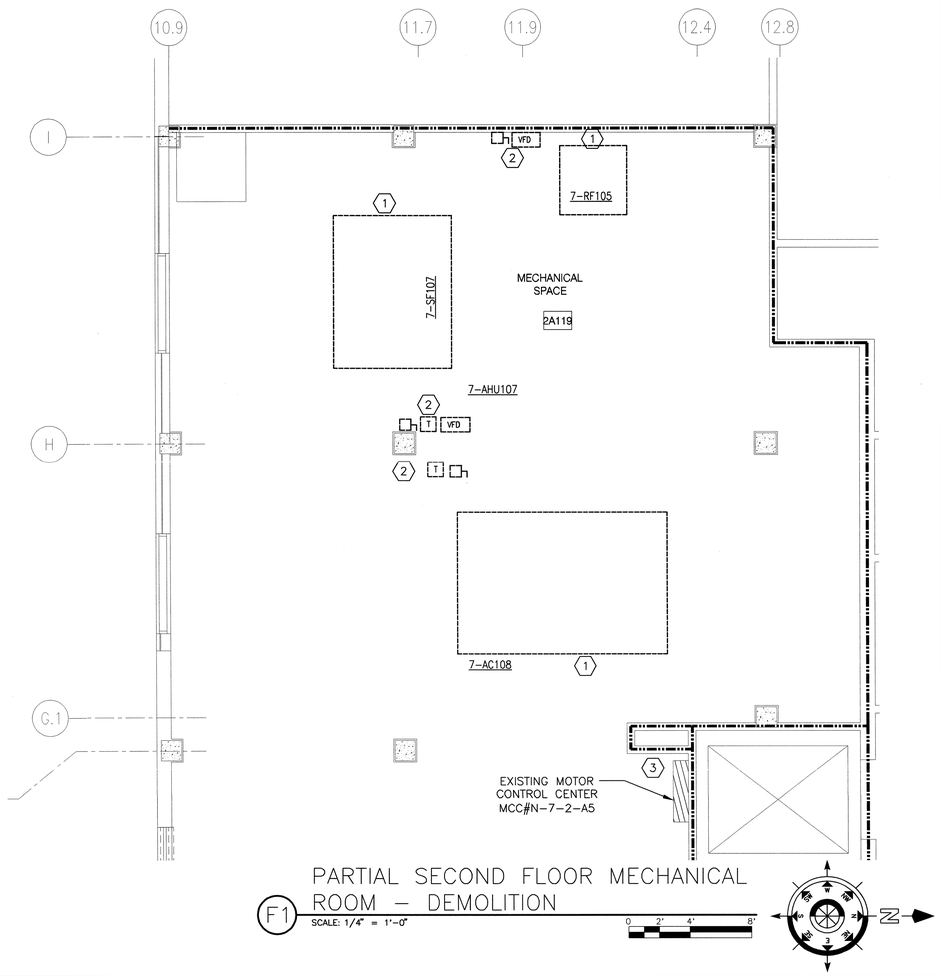


F1 PARTIAL SECOND FLOOR MECHANICAL ROOM – DEMOLITION

SCALE: 1/4" = 1'-0"

## GENERAL NOTES

A. REFER TO DRAWING E001 FOR TYPICAL SYMBOLS AND ABBREVIATIONS USED IN THIS DRAWING.

B. EQUIPMENT STARTERS, CIRCUIT BREAKERS, VFD, ETC. TO BE TURNED OVER TO OWNER IF OWNER DESIRES TO RETAIN IT.

## SHEET KEYNOTES ⊗

1. DISCONNECT ELECTRICAL CONNECTIONS TO MECHANICAL EQUIPMENT.
2. REMOVE DISCONNECT, VFD, EQUIPMENT CIRCUIT CONDUCTORS, TRANSFORMERS AND CONDUIT BACK TO EXISTING MOTOR CONTROL CENTER. REMOVE EXISTING CIRCUIT BREAKERS IN MOTOR CONTROL CENTER SERVING EQUIPMENT.
3. EXISTING MOTOR CONTROL CENTER TO REMAIN.

## PARTITION TYPES LEGEND

- EXISTING WALL, DOOR, WINDOW, MILLWORK, FIXTURE OR OTHER FIXTURE OR ASSEMBLY TO BE REMOVED.
- EXISTING WALL OR AREA TO REMAIN
- EXISTING COLUMN TO REMAIN
- NEW NON-RATED WALL
- NON RATED – SMOKE TIGHT WALL
- 1-HR FIRE RATED WALL
- 2-HOUR FIRE RATED WALL
- PROJECT LIMITS OF WORK
- EXISTING CONCRETE WALL

## PHASING

REFER TO DRAWING GI102 FOR PHASING.

## COORDINATION DRAWINGS

REFER TO DRAWING GI001 FOR COORDINATION DRAWINGS NOTE.

## KEY MAP




| REVISION NO. | REVISION DESCRIPTION | By | Date |
|---|---|---|---|
| | | | |

Revisions

Department of Veterans Affairs
Alexandria VA Health Care System
2495 Shreveport Highway
Pineville, LA 71360

SEAL

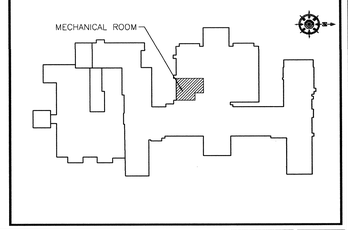STATE OF LOUISIANA
DANIEL C. JOHNSON
License No. 28203
PROFESSIONAL ENGINEER
9/27/2013

Architect/Engineer Address

Harrell, Saltrick & Hopper

Design & Management Solutions for the Built Environment
8016 TOWER POINT DRIVE
CHARLOTTE, NC 28227
P 704.814.1320
F 704.321.0833
WWW.HSHPC.COM

COPYRIGHT © 2012 HARRELL SALTRICK & HOPPER, PC
HSH PROJECT # 12013

| Recommended Approvals: | |
|---|---|
| 1. MEDICAL DIRECTOR | 6. OPERATIONS SERVICE LINE MANAGER |
| 2. ASSOCIATE DIRECTOR | 7. INFECTION CONTROL MANAGER |
| 3. CHIEF OF STAFF | 8. SAFETY MANAGER |
| 4. ASSOC. DIRECTOR | 9. GENERAL ENGINEER |
| 5. SERVICE LINE MGRS. | 10. COR |

Drawing Title
PARTIAL SECOND FLOOR MECHANICAL ROOM - DEMOLITION

FINAL BID DOCUMENTS

Project Title
DESIGN BUILDING 7 AIR HANDLER UPGRADE - PROJECT A: 7-AHU107 & 7-AHU108

Date
SEPT. 27, 2013

Project Number
502-12-201

| Drawn | Building Number | AutoCAD File Name |
|---|---|---|
| WAO | 7 | |
| Checked | Reviewed | Const. Contract No. |
| GVE | DCJ | |

DRAWING No.
ED101

Veterans Affairs