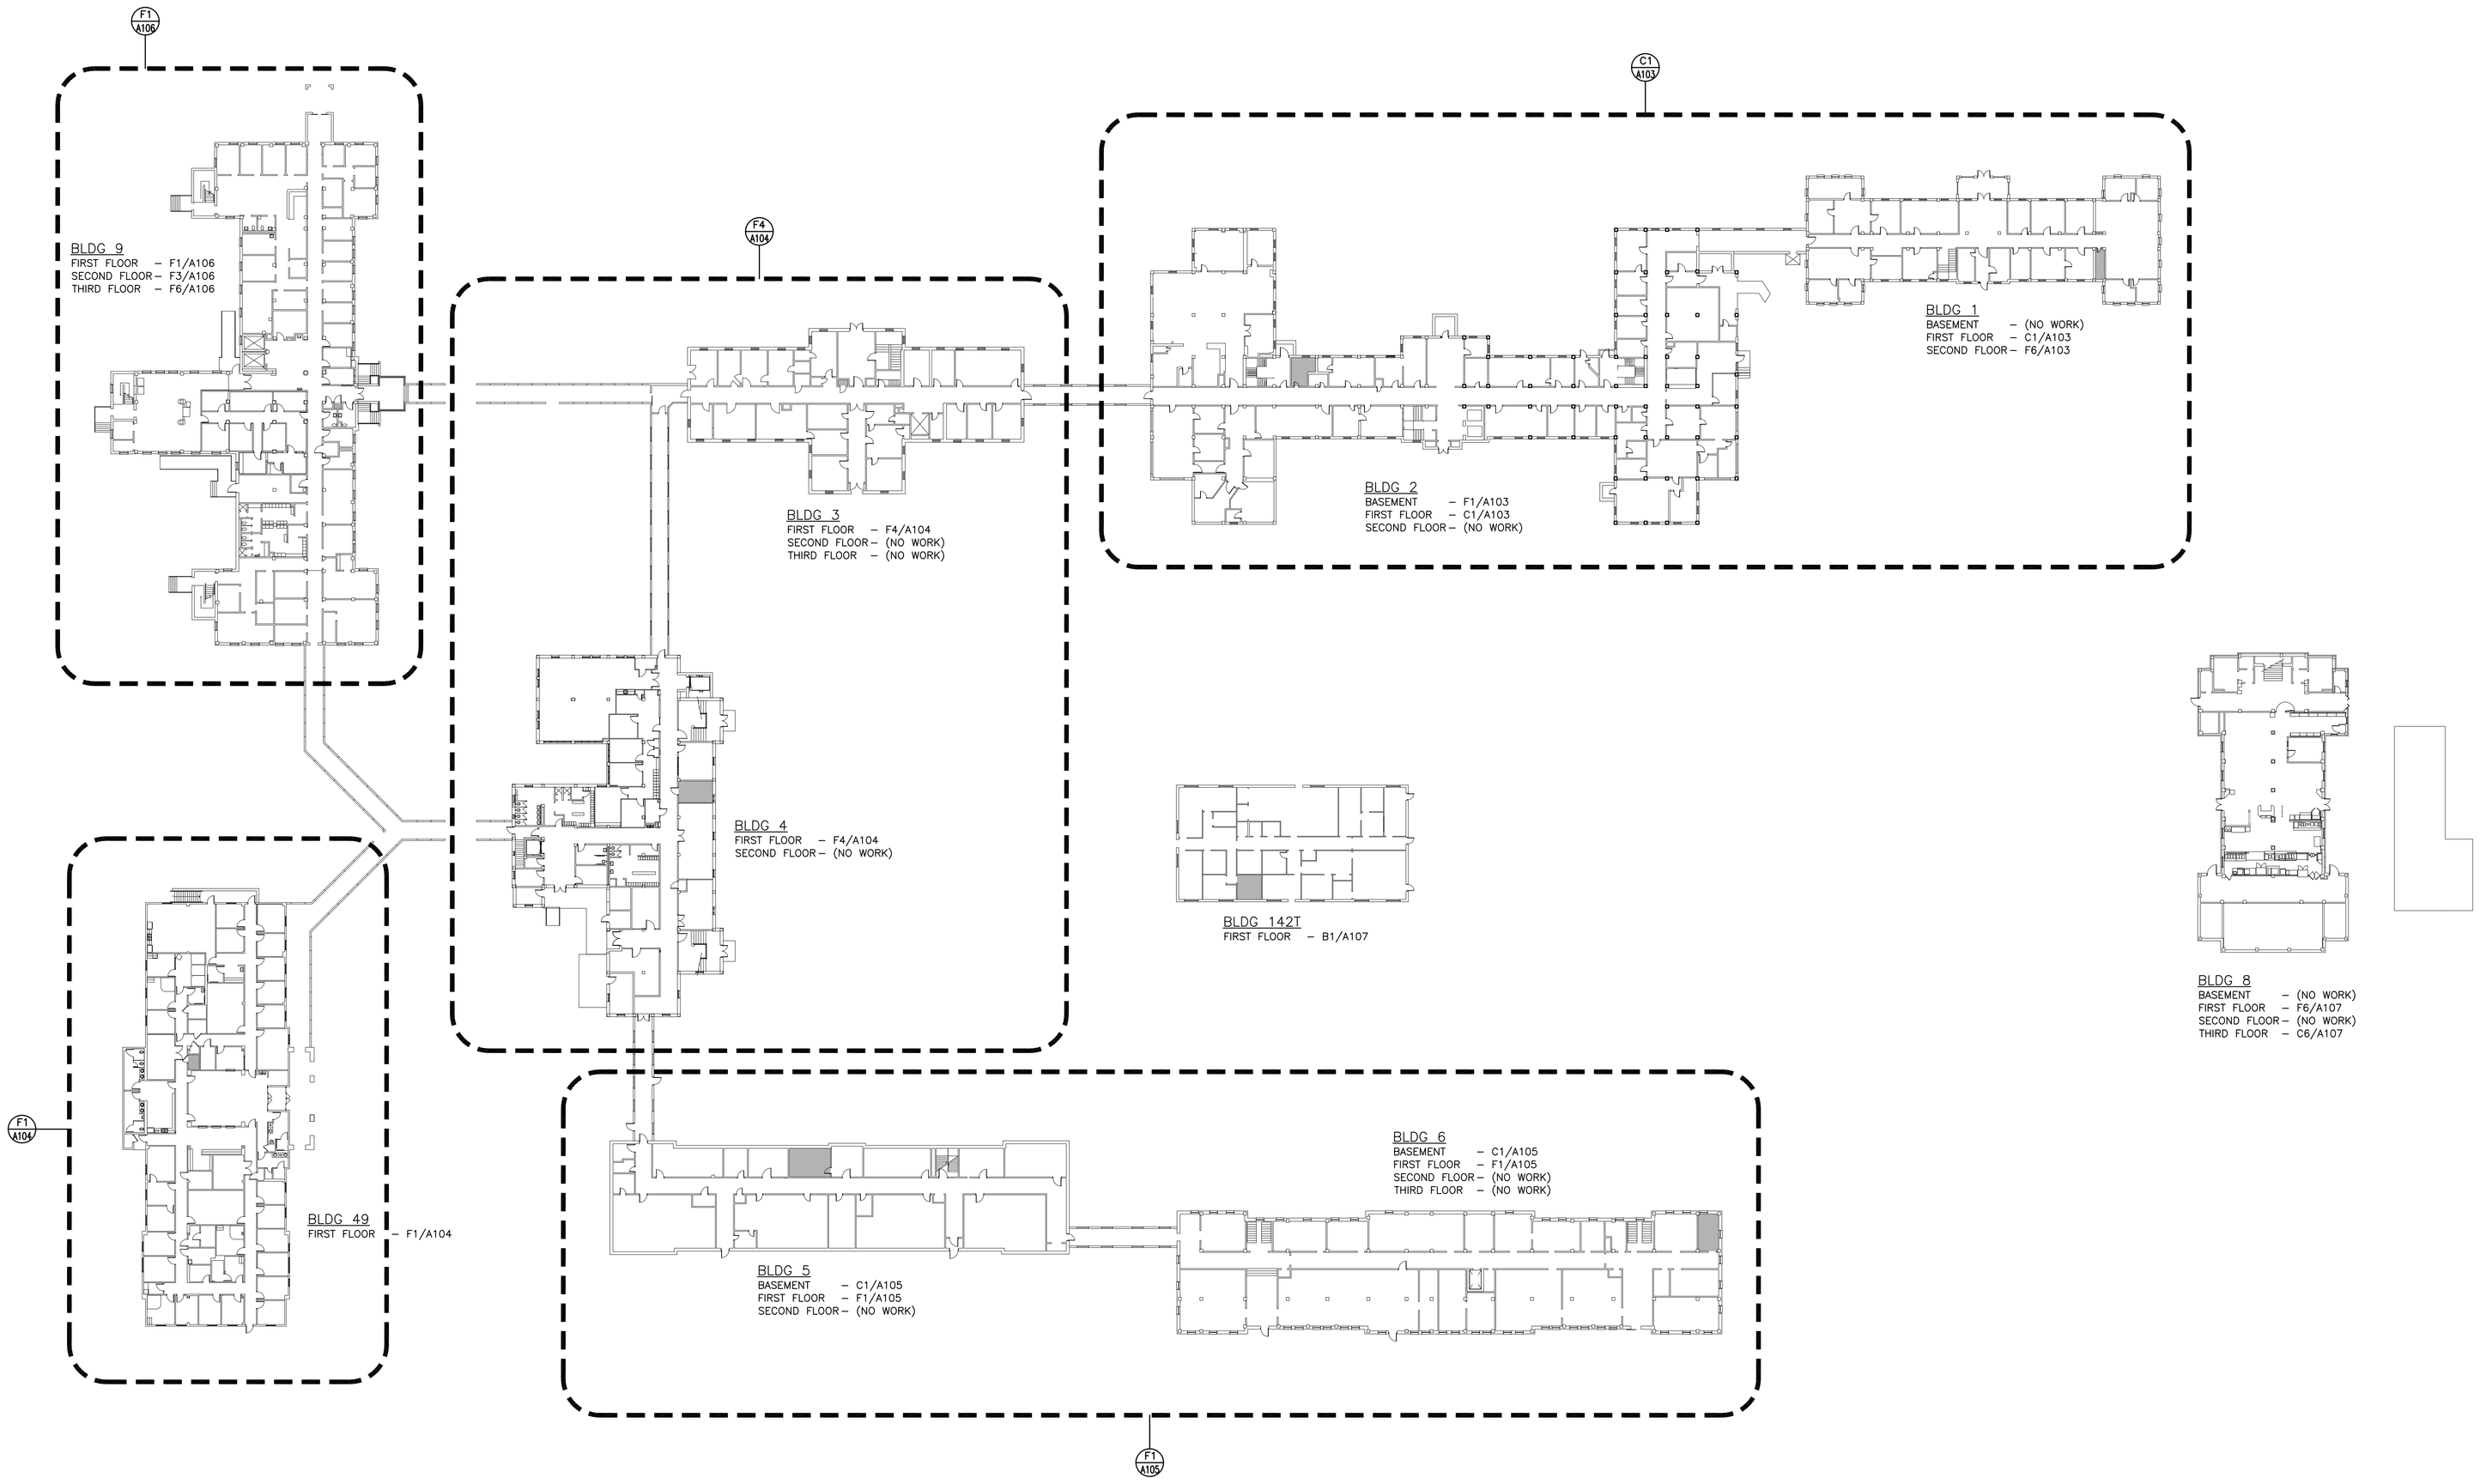

three inches = one foot
one and one half inches = one foot
one inch = one foot
three quarters inch = one foot
one half inch = one foot
three eighths inch = one foot
one quarter inch = one foot
one eighth inch = one foot

F1	FLOOR PLAN
1/32"=1'-0"	

Revisions	Date

CONSULTANTS:

ARCHITECT/ENGINEERS:

3616 Masonic Drive
Alexandria, LA 71301
Ph: 318.445.3151
Fx: 318.445.3988
Em: adg@adgllc.net

Alliance DESIGN GROUP, LLC

William Alford Tucker No. 4453 State of Louisiana Registered Architect

Drawing Title: FLOOR PLAN	Project Title: SITE SECURITY PHASE I VETERAN AFFAIRS MEDICAL CENTER
Approved: Project Director	Location: ALEXANDRIA LA
Date: 10.20.13	Checked: AJG
Drawn: AJG	Project Number: VA256-C-1137-C24155
Building Number: NA	Drawing Number: A102
Dwg. 3 of 12	

Office of Construction and Facilities Management

Department of Veterans Affairs — Palo Alto Health Care System

VA FORM 08-6231