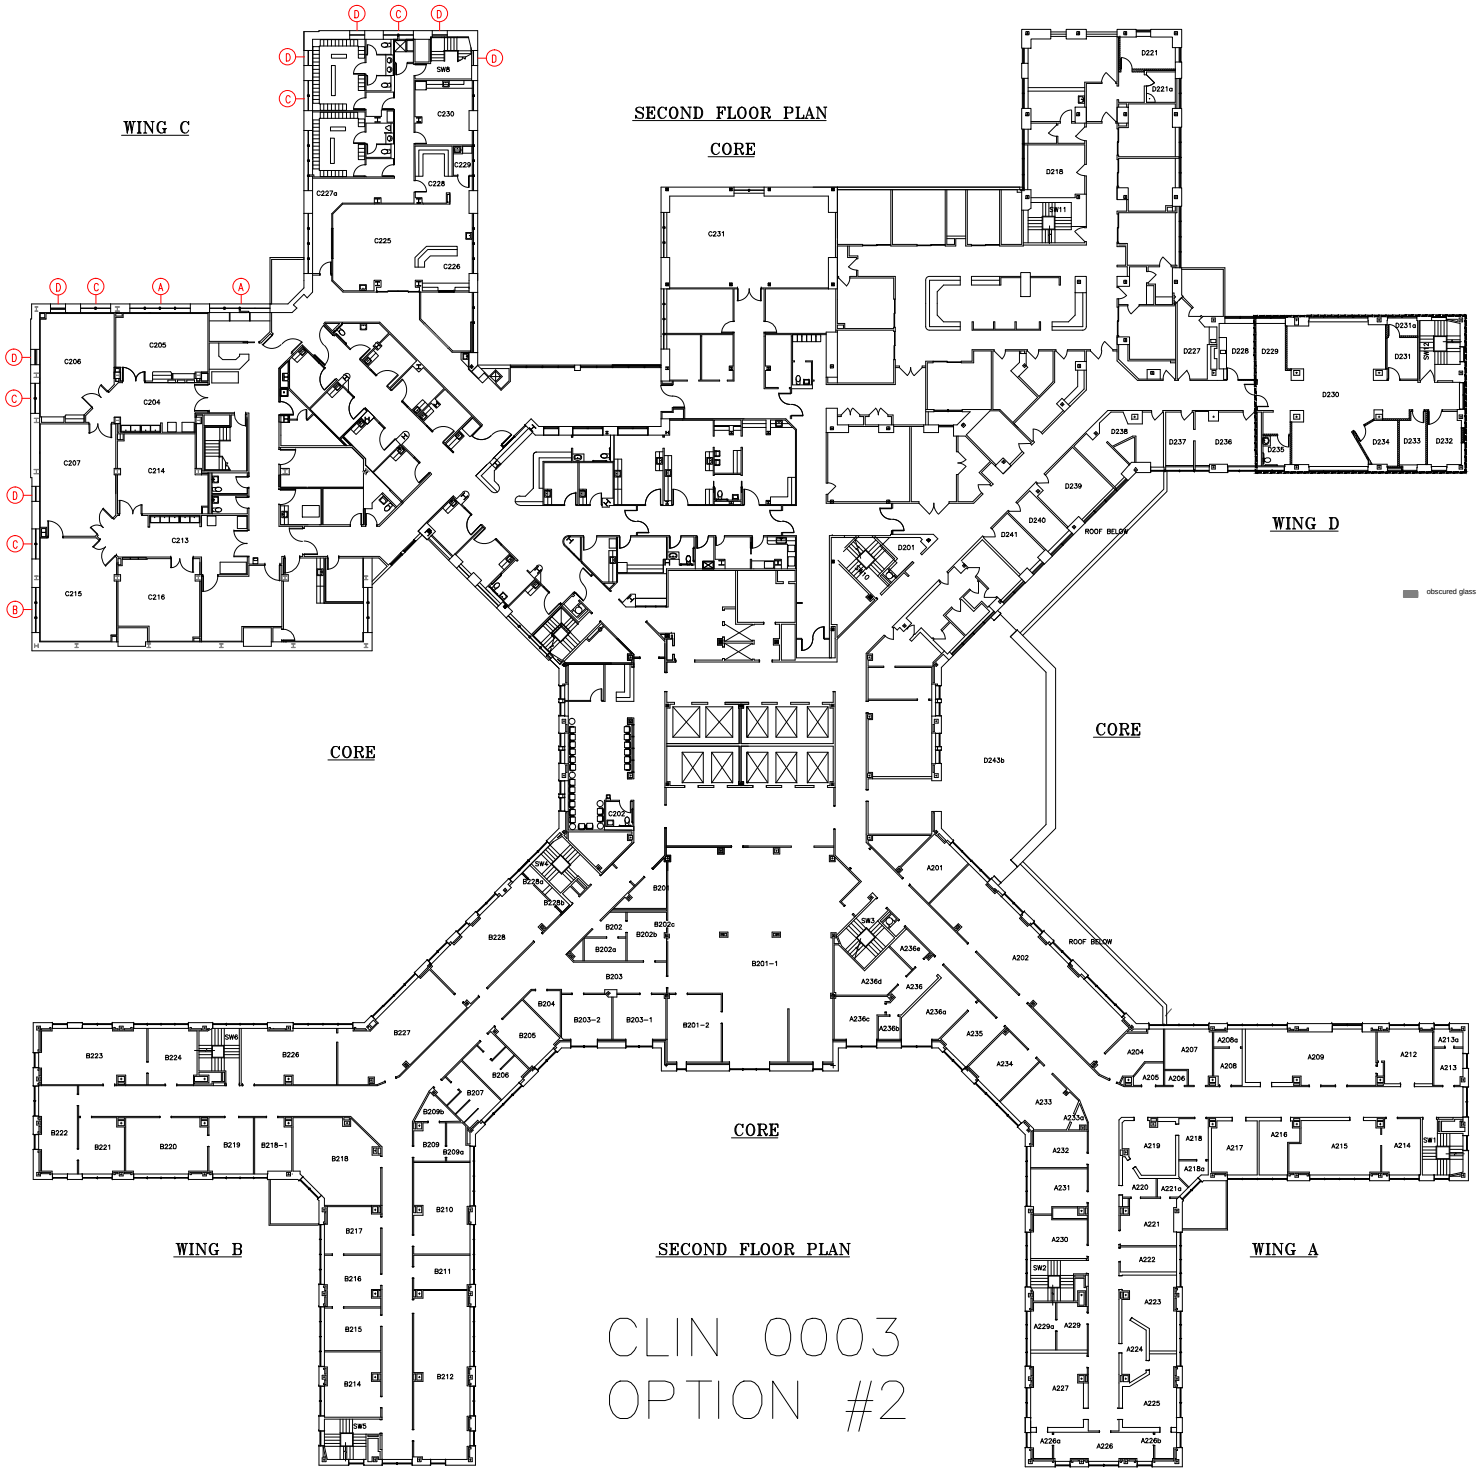

CLIN 0003
OPTION #2

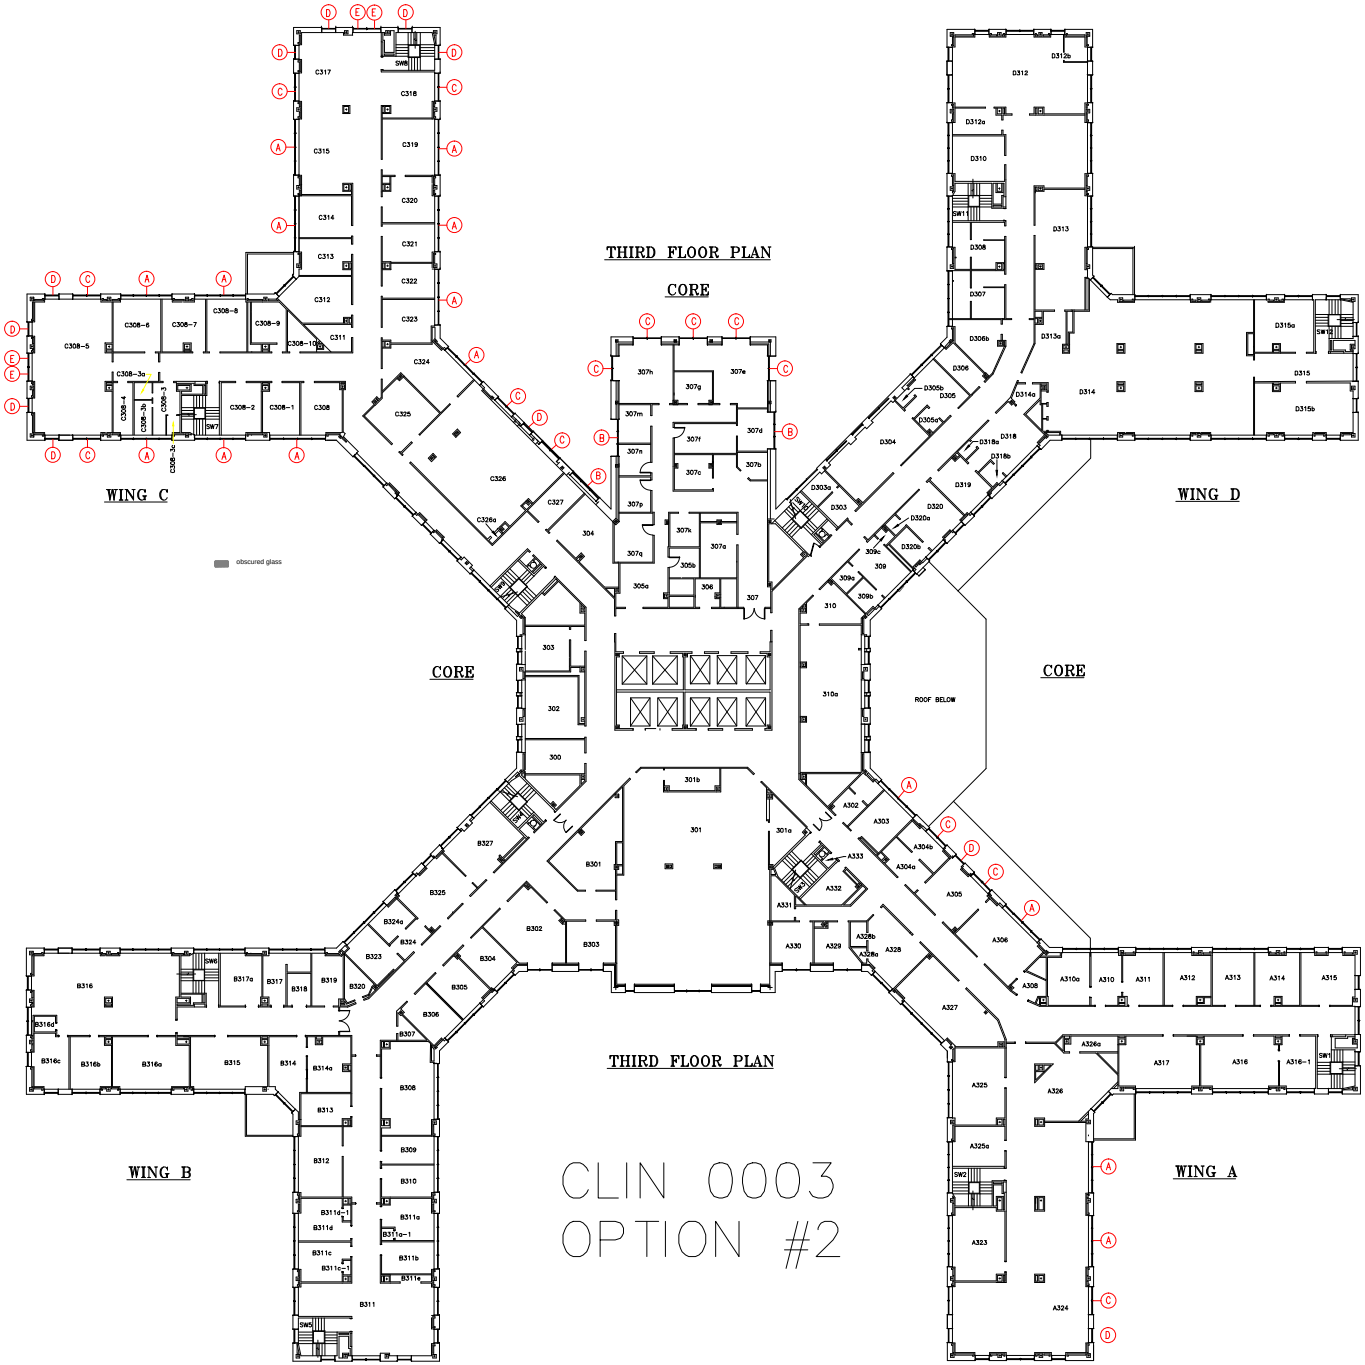
THIRD FLOOR PLAN
CORE
WING C
WING D
CORE
CORE
ROOF BELOW
obscured glass
THIRD FLOOR PLAN
WING B
WING A
CLIN 0003
OPTION #2