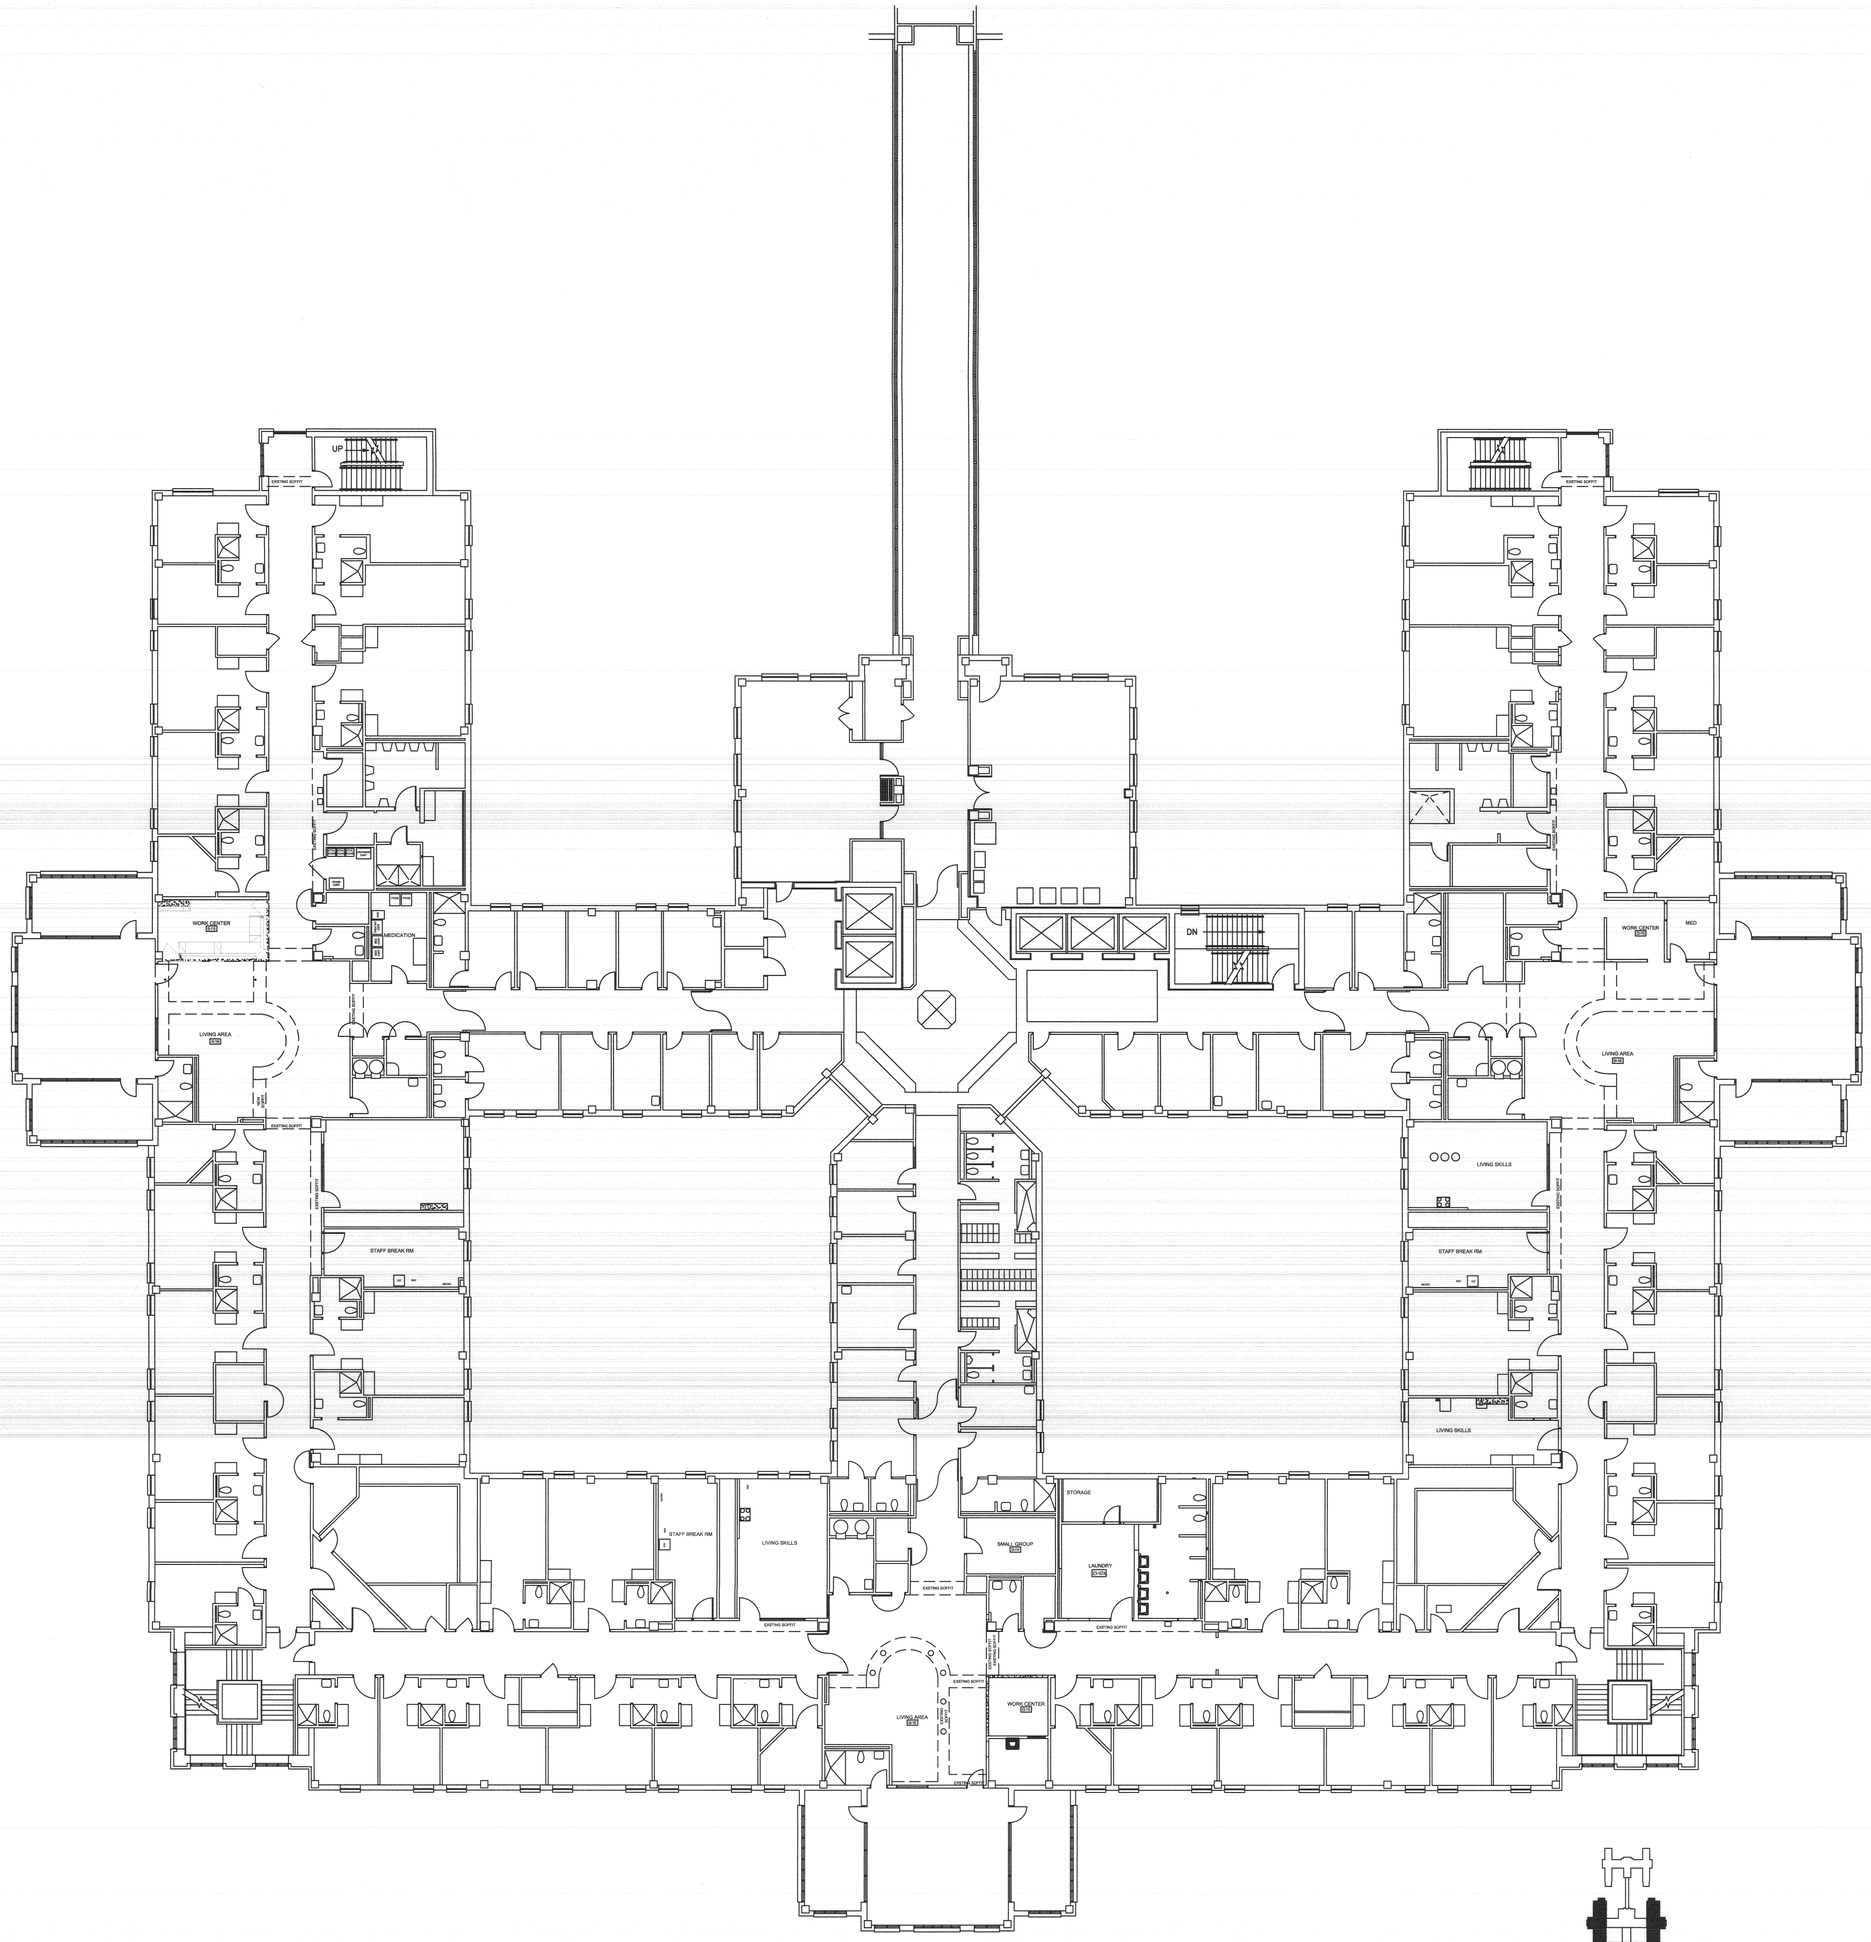

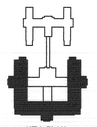

Revisions	Date

Drawing Title: SITE PLAN	Project Title		Date
			Project No.
Approved: Chief, Engineer	Building Number	Checked / Drawn	DRAWING NO.
	Location: VAMC – TUSCALOOSA, ALABAMA		FILE NAME: PROSTHETICS RELOCATION.DWG

Veterans Administration