


12 Floor Slab Expansion Joint Cover
3" = 1'-0"

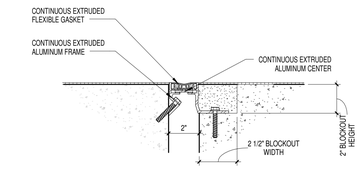


13 2" Wall & Ceiling Expansion Joint Cover
3" = 1'-0"




14 Elevator Window - Head Detail
3" = 1'-0"

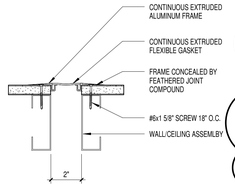


15 Elevator Window - Sill Detail
3" = 1'-0"

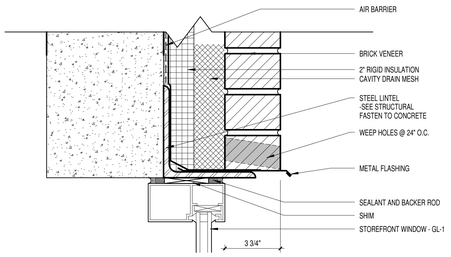


16 Elevator Window - Jamb Detail
3" = 1'-0"




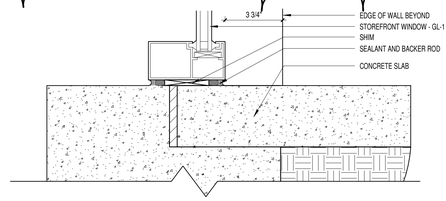





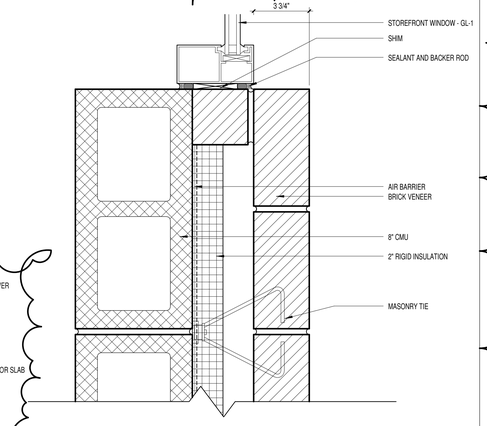


8 Elevator Vestibule Transition Detail
1 1/2" = 1'-0"

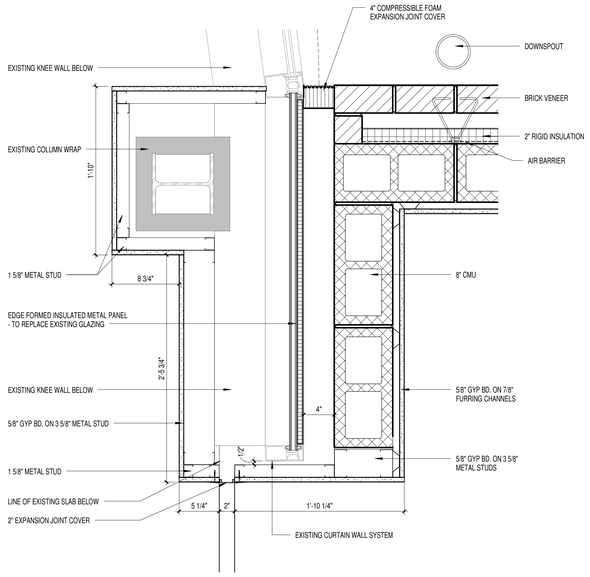9 Elevator Vestibule Transition Detail - 2
1 1/2" = 1'-0"

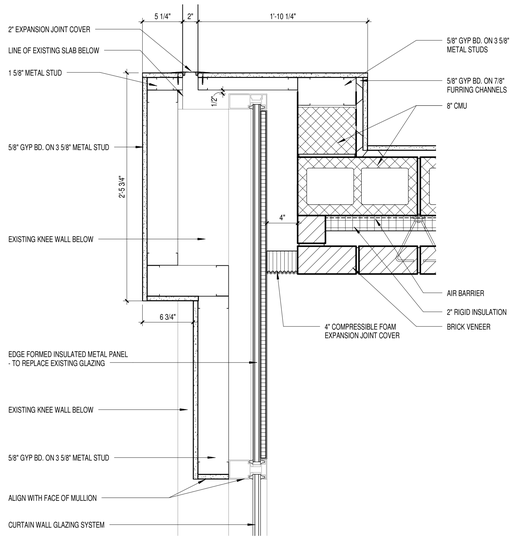10 Machine Room Door Head Detail
1 1/2" = 1'-0"

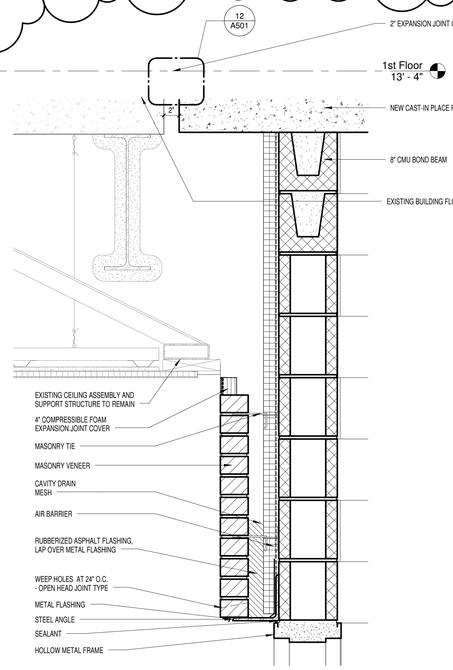11 Enlarged Vestibule Entry Section
1 1/2" = 1'-0"

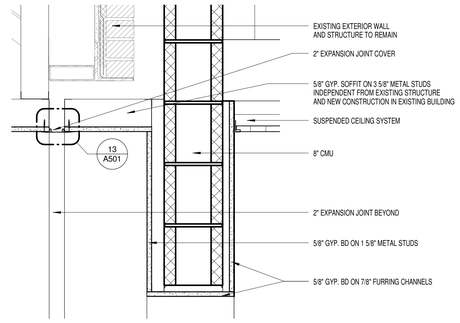


6 Ground Floor Elevator Jamb Detail
1 1/2" = 1'-0"




7 Elevator Jamb Detail
1 1/2" = 1'-0"

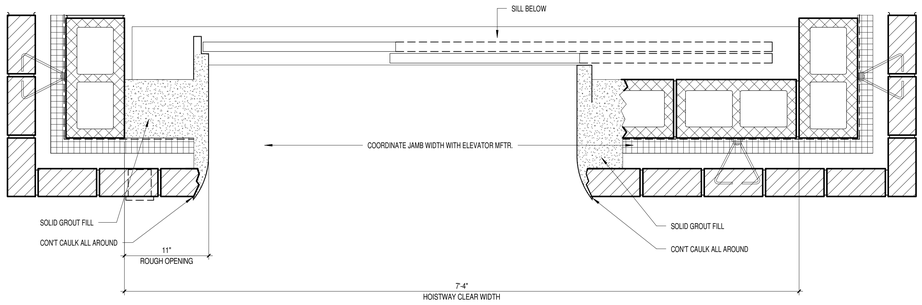


1 6" Exterior Expansion Joint Detail
1 1/2" = 1'-0"

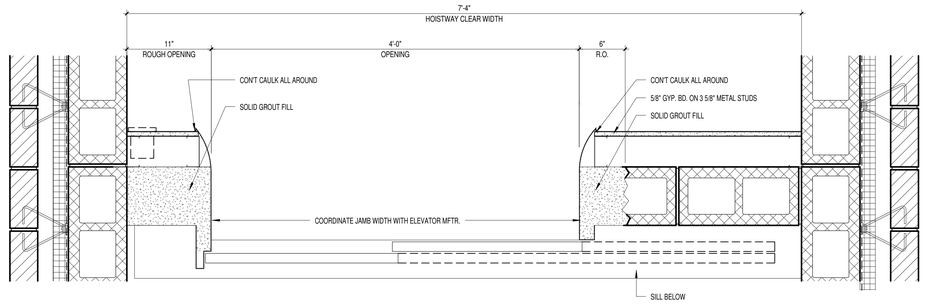


2 3" Exterior Expansion Joint Detail
1 1/2" = 1'-0"

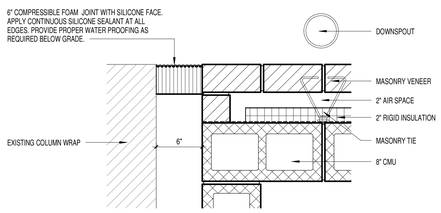


3 Elevator Sill Detail
3" = 1'-0"

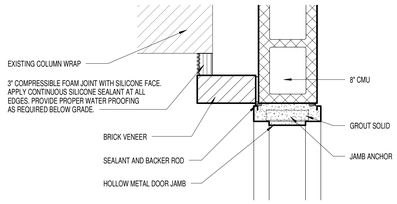


4 Ground Floor Elevator Door Head Detail
3" = 1'-0"

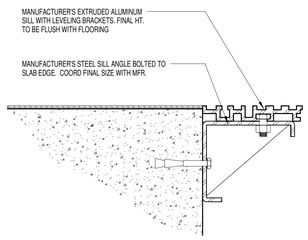


5 Typical Elevator Door Head Detail
3" = 1'-0"

Department of Veterans Affairs

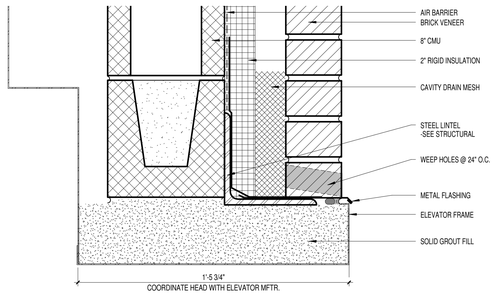Architect of Record

rpadesign
5960 Fairview Road
Suite 500
Charlotte, NC 28210
704
887.3500
887.3507 fax

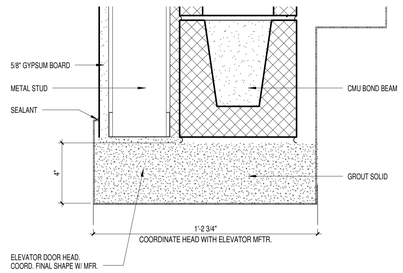Consultants

MECHANICAL/ELECTRICAL/PLUMBING FIRE PROTECTION:
**AME Consulting Engineers, PC**
421 Penman Street, Suite 200
Charlotte, NC 28203
704.295.4263 PHONE
704.295.7543 FAX

STRUCTURAL:
**ZAPATA, Inc.**
6302 Fairview Rd., Ste. 600
Charlotte, NC 28210
704.378.4923 PHONE
704.358.8342 FAX

CIVIL:
**COLEJENEST & STONE, P.A.**
200 South Tryon Street, Suite 1400
Charlotte, North Carolina 28202
704.376.1555 PHONE
704.376.7851 FAX

Project
**VAMC Salisbury Building 42 Additions & Renovation - Phase III**

City, State
**Salisbury, NC**

VA Project Number
659-335

Issued For
**Construction**

| Item | Date | Description |
|---|---|---|
| | | |
| 1 | 02/21/14 | Amendment A00004 |

Drawn By SLS/SP/BR/FF/ES/AB
Checked By FF

Seal / Signature

FRANKLIN EUGENE FREEMAN REGISTERED ARCHITECT 9311 NORTH CAROLINA CHARLOTTE, N.C.
2/21/14

RPA DESIGN, PC PROFESSIONAL ARCHITECTURAL CORPORATION CERT. NO. 50913 NORTH CAROLINA CHARLOTTE, N.C.

Sheet Title
**Elevator Tower Details**

Date December 21, 2012

Sheet Number
**A501**

This document is the property of RPA Design and RPA Design retains all rights therein, including copyrights.
It may only be used in a manner consistent with RPA Design's rights while RPA Design is providing services for the specific project identified or referred to herein or extensions thereto.
It may not be used for any other purpose except with the express written agreement of, and compensation to, RPA Design.

C:\Users\elizabeth.sumner\Documents\09-0005-R3_VAMC-Salisbury-Phase III_Main_Ctr4_elizabeth.sumner.rvt
2/21/2014 5:59:05 PM