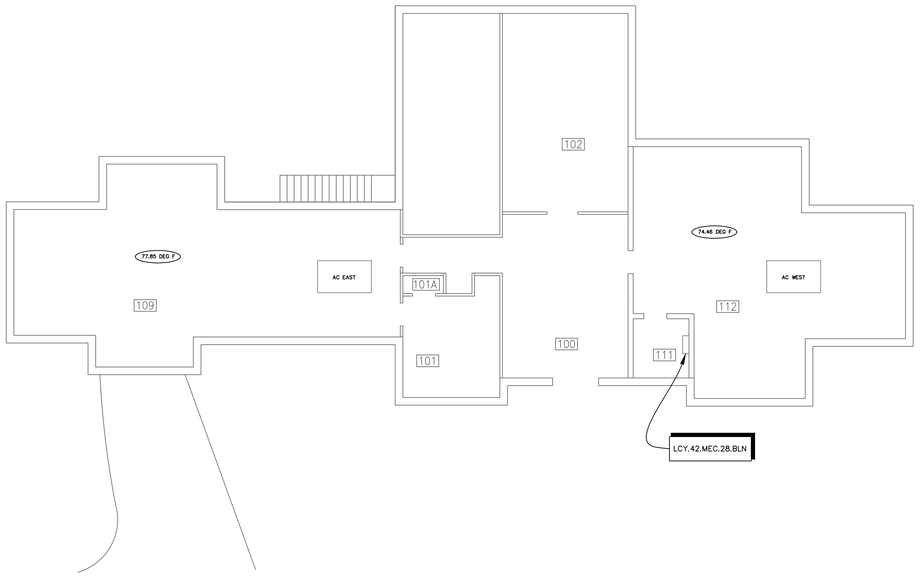

BUILDING 42
FIRST FLOOR PLAN - MECHANICAL

SCALE: 1/8" = 1'-0"

N

NOTE:

THE EXISTING VALVES SHOWN ARE APPROXIMATE SIZES ONLY. IT IS THE INTENT OF THE CONSTRUCTION DOCUMENT FOR THE EXISTING PNEUMATIC VALVE ACTUATORS TO BE UPGRADED TO DDC. THE EXISTING CONTROL VALVES ARE TO REMAIN IN SERVICE UNLESS OTHERWISE NOTED.

NOTE:

THE CONTRACTOR IS RESPONSIBLE TO VERIFY, LOCATE, AND ACCOUNT FOR ALL EXISTING CONTROL POINTS, PANELS, AND CONTROLLERS. INSPECT ALL PANELS PRIOR TO REPLACEMENT AND / OR RECONFIGURATION.

BID ITEM SUMMARY:

BASE BID: PROVIDE ALL EQUIPMENT AND WORK INDICATED ON PLANS.

BID ALTERNATE 1: SAME AS BASE BID, EXCEPT DEDUCT THE REPLACEMENT OF FLOOR/FIELD CONTROLLERS AND REUSE AND RECONFIGURE FOR NEW BACNET. EXISTING PANELS TO BE EXAMINED. NEWER EXISTING PANELS SHALL BE RECONFIGURED TO WORK IN OPEN PROTOCOL BACNET FORMAT. OLDER UNCONFIGURED / UNCONFIGURABLE PANELS SHALL BE REPLACED WITH NEW.

BID ALTERNATE 2: SAME AS BASE BID, EXCEPT DEDUCT THE CONVERSION OF ALL PNEUMATIC ACTUATED VALVES AND DAMPERS. PNEUMATIC CONTROLLERS TO BE UPDATED AND RECONFIGURED TO WORK IN OPEN PROTOCOL BACNET FORMAT.

Revisions	Date
1 ADDENDUM 1 REVISION	2-27-14

CONSULTANTS:

Mark E. Awmiller, P.E.
Florida PE No. 53973

MARK E. AWMILLER REGISTERED PROFESSIONAL ENGINEER LICENSE No. 53973 STATE OF FLORIDA

ARCHITECT/ENGINEERS:

MES GROUP

550 North Reo Street
Suite 203, Tampa, FL 33609
813.289.4700

COA # 8304

FINAL BID DOCUMENTS

Drawing Title	BUILDING 42 FLOOR PLAN - MECHANICAL
Approved Project Director	
Project Title	UPGRADE EMS
Location	LAKE CITY, FLORIDA
Date	01/03/2014
Checked	MEA
Drawn	DKS
Project Number	573A-12-200
Building Number	
Drawing Number	MH103
Dwg. 5 of 30	

Office of Construction and Facilities Management

Department of Veterans Affairs

K:\2013504 VA Lake City Upgrade EMS\13504 42 M105.dwg 2-27-14 06:21:25 PM dstanley

VA FORM 08-6231