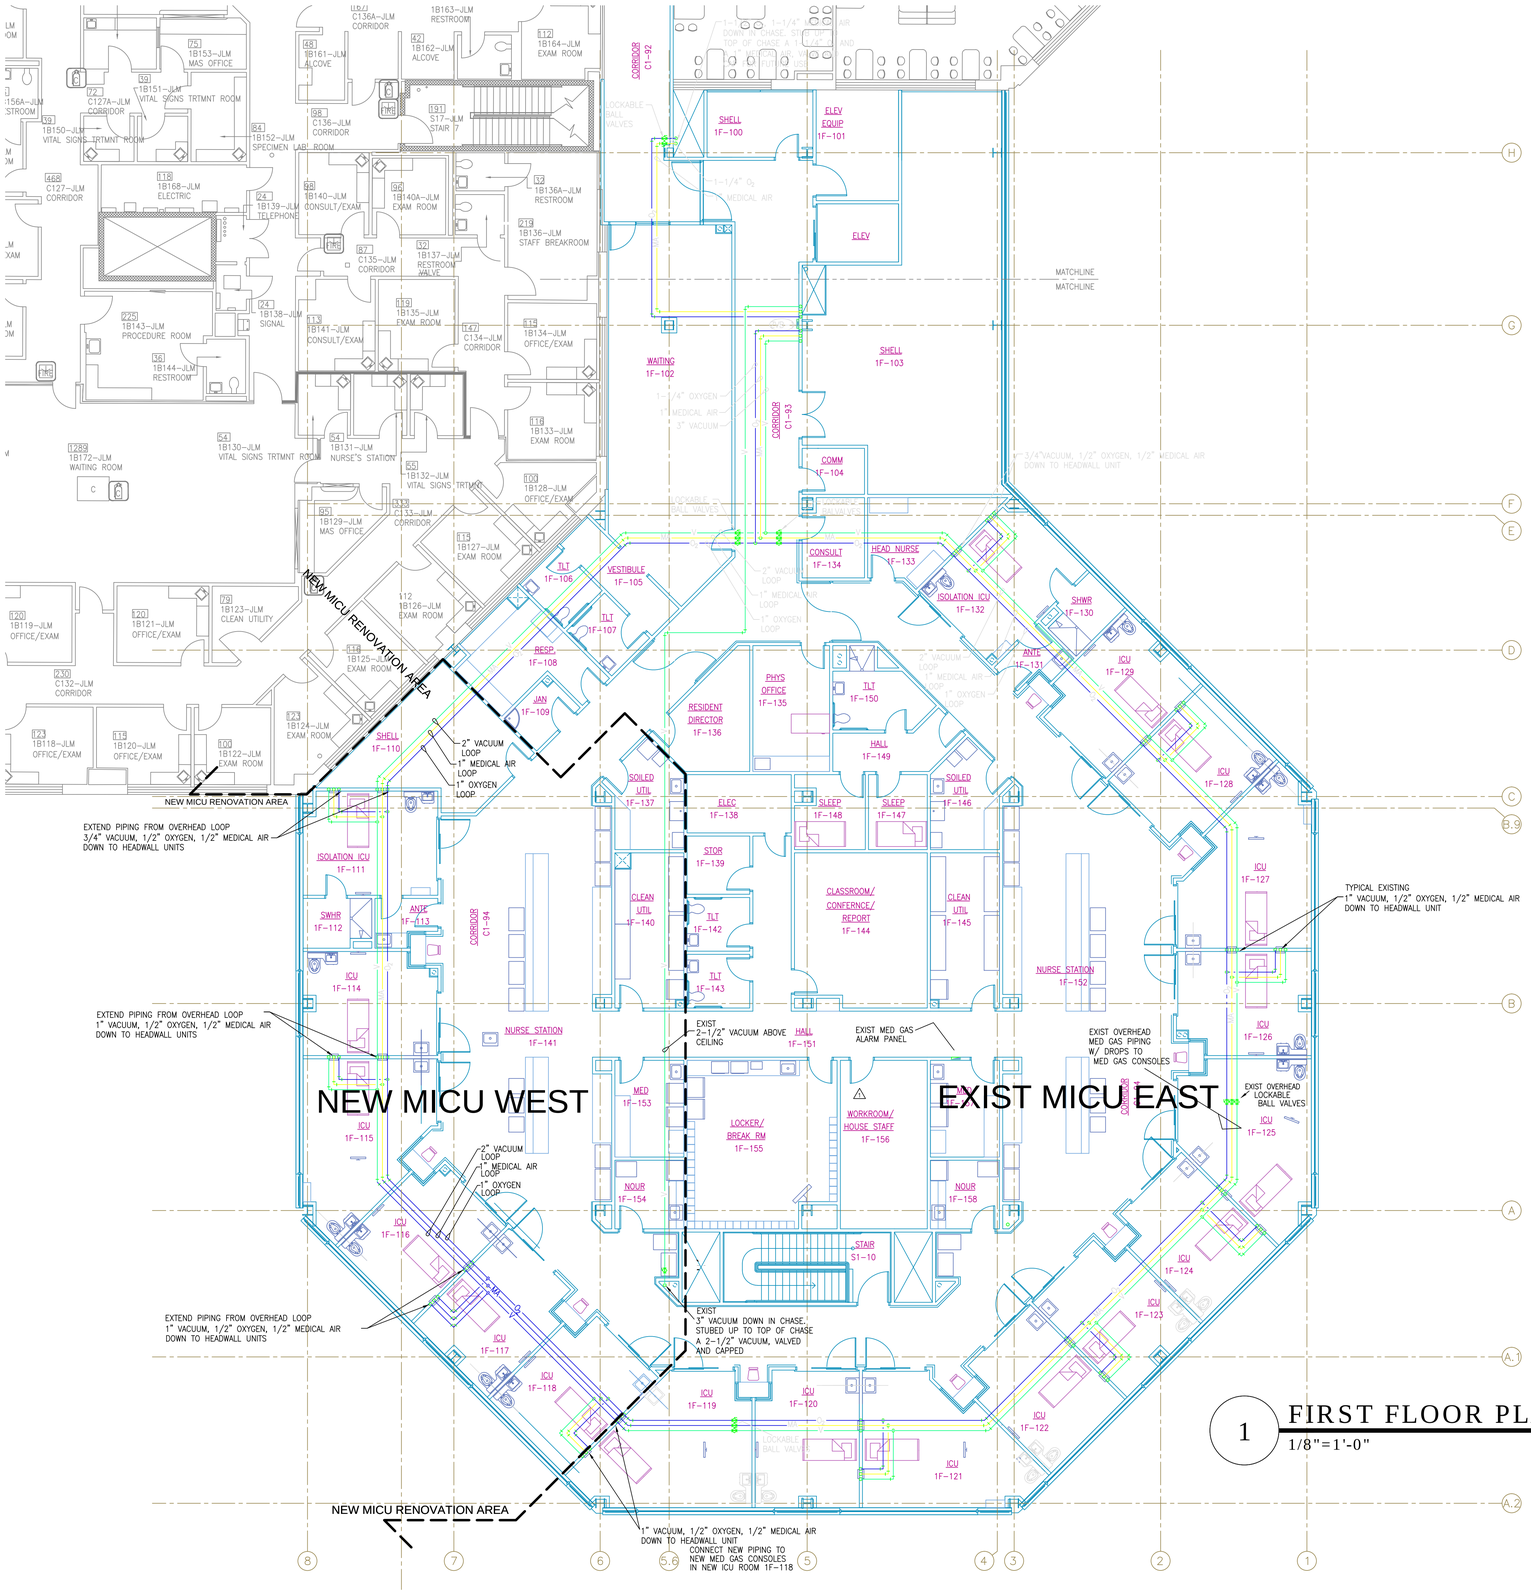

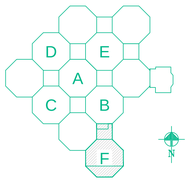

KEY PLAN

1 FIRST FLOOR PLAN- MEDICAL GAS

1/8"=1'-0"

Revisions	Date
⚠ ADDENDUM - 1	08-20-08

Approved: Medical Center Director

Approved: Associate Director

Approved: Chief Of Staff

Seals

TAGGART FOSTER-CURRENCE GRAY ARCHITECTS, INC.

4500 Burrow Drive
North Little Rock, AR 72116
Phone: 501-758-7443
Fax: 501-753-7309

www.taggarch.com

Drawing Title: FIRST FLOOR PLAN MEDICAL GAS

Project Title: JLM MEMORIAL VETERAN'S HOSPITAL - EXPAND MICU

Date: NOV 2013

Project No: XXXXX

Building Number: 1-JLM | Checked: JM | Modified: P&D

Location: CAVHS LITTLE ROCK, AR

DRAWING NO. PL-4R

Dwg 4 Of 6

Office of Facilities

DEPARTMENT OF VETERANS AFFAIRS