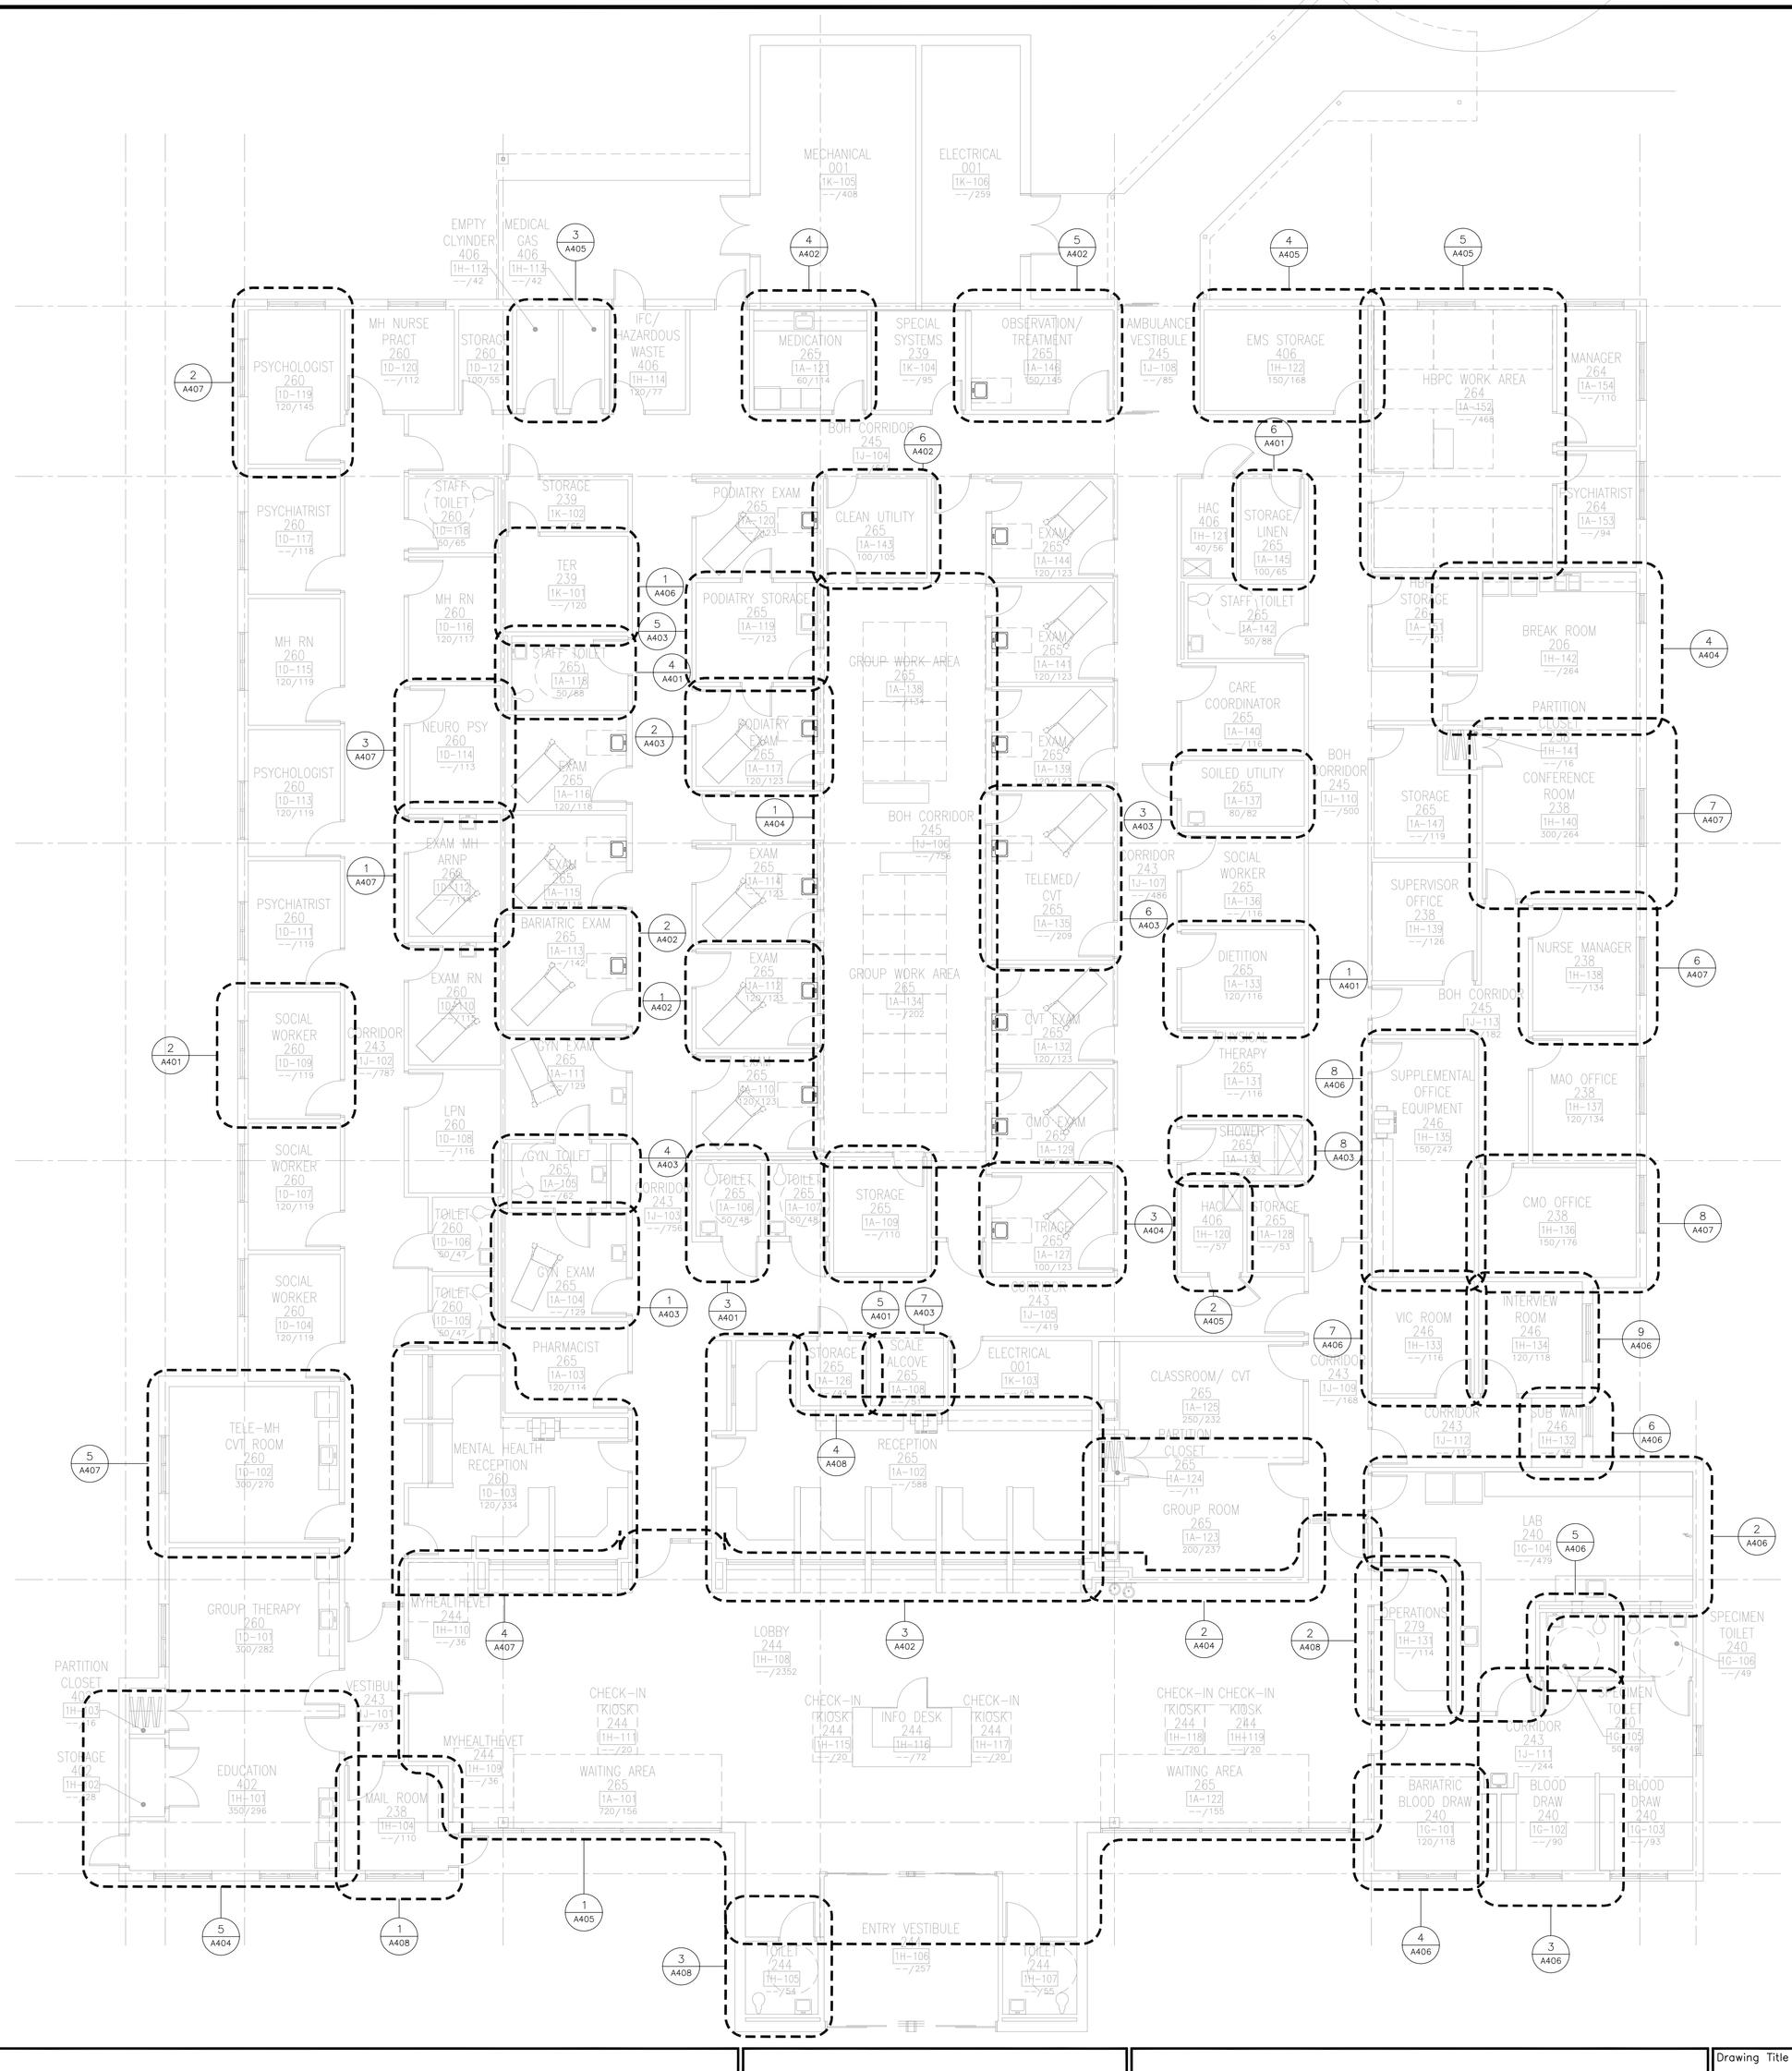

1 A111 OVERALL KEY PLAN
1/8" = 1'-0"

0' 4' 8' 16' 24'
SCALE: 1/8"=1'-0"

Revisions	Date

TOLAND • MIZELL ARCHITECTS, INC.

Drawing Title: OVERALL KEYING PLAN

Approved Project Engineer:

Project Title: VA ST. AUGUSTINE OPC

FINAL SUBMISSION

Building Number: XXX | Checked: DM | Drawn: ES

Location: ST. AUGUSTINE, ~~FL~~

Date: 10-22-13

Project No.: 13016

DRAWING NO. A111

Dwg. XX Of XX

Veterans Administration

VA FORM 08-6231A, MAR 1984

U.S. GOVERNMENT PRINTING OFFICE:1984-440-467