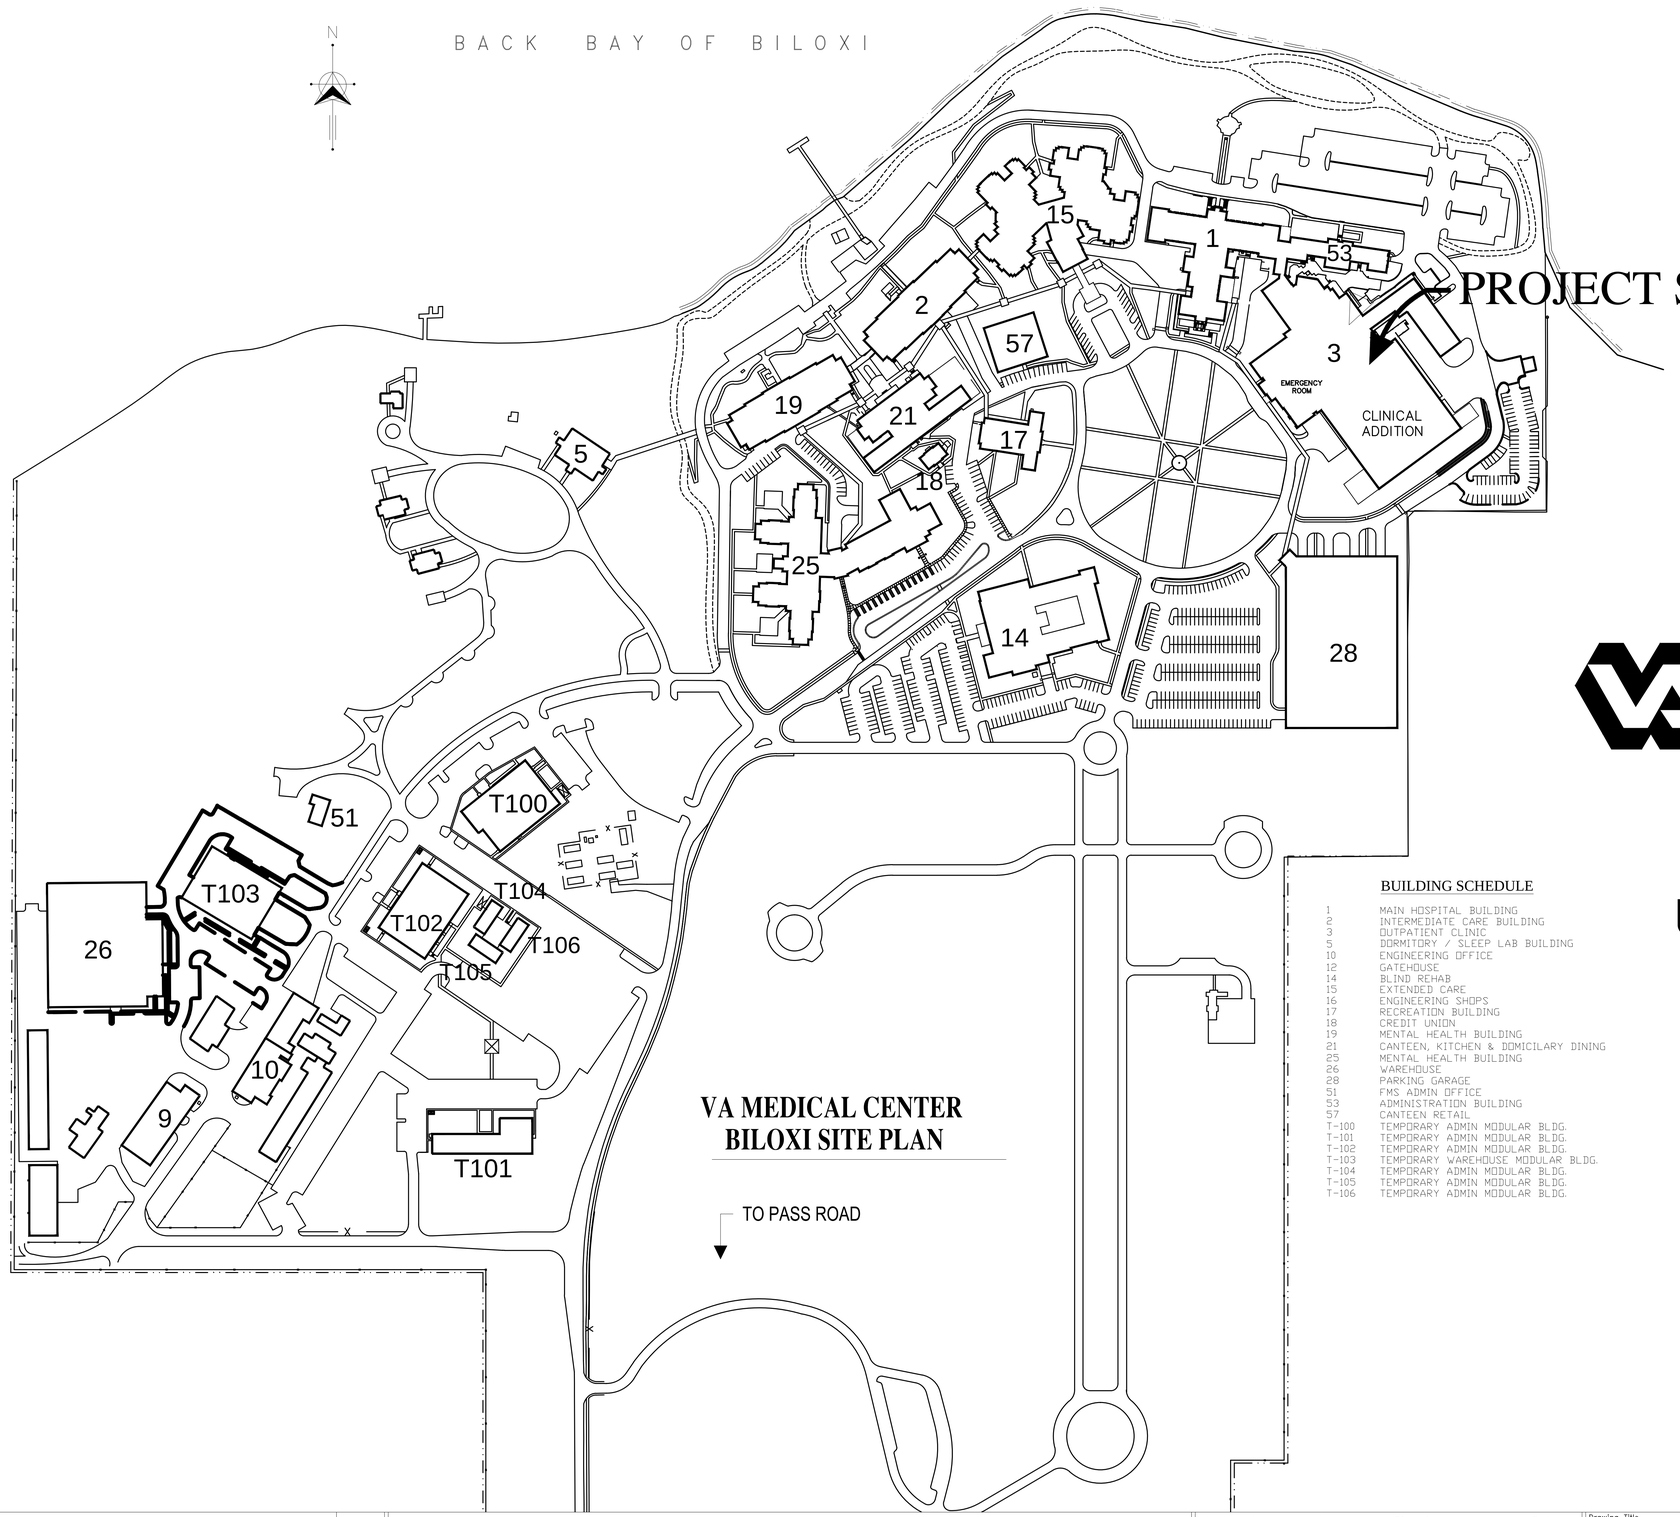

BUILDING SCHEDULE

1	MAIN HOSPITAL BUILDING
2	INTERMEDIATE CARE BUILDING
3	OUTPATIENT CLINIC
5	DORMITORY / SLEEP LAB BUILDING
10	ENGINEERING OFFICE
12	GATEHOUSE
14	BLIND REHAB
15	EXTENDED CARE
16	ENGINEERING SHOPS
17	RECREATION BUILDING
18	CREDIT UNION
19	MENTAL HEALTH BUILDING
21	CANTEEN, KITCHEN & DOMICILARY DINING
25	MENTAL HEALTH BUILDING
26	WAREHOUSE
28	PARKING GARAGE
51	FMS ADMIN OFFICE
53	ADMINISTRATION BUILDING
57	CANTEEN RETAIL
T-100	TEMPORARY ADMIN MODULAR BLDG.
T-101	TEMPORARY ADMIN MODULAR BLDG.
T-102	TEMPORARY ADMIN MODULAR BLDG.
T-103	TEMPORARY WAREHOUSE MODULAR BLDG.
T-104	TEMPORARY ADMIN MODULAR BLDG.
T-105	TEMPORARY ADMIN MODULAR BLDG.
T-106	TEMPORARY ADMIN MODULAR BLDG.

DEPARTMENT OF VETERANS AFFAIRS

PLANS FOR:

INSTALL CART WASHER UTILITIES, SPS, BLDG. 30

PROJECT NO. 520-14-117

VA GULF COAST VETERANS HEALTH CARE SYSTEM
BILOXI, MISSISSIPPI

INDEX OF DRAWINGS

SHEET NO.		DESCRIPTION
1 OF 4	GI 001	COVER SHEET & INDEX
2 OF 4	2	CART WASHER EQUIP. PLAN
3 OF 4	3	PACU BATHROOM RENOVATION
4 OF 4	4	NEW FUME HOOD

Revisions	Date

Approved:	Signature	Date
PROGRAM MANAGER		
SAFETY OFFICER		
HEALTH SYSTEM SPECIALIST		
OPERATIONS MANAGER		
M&R FOREMAN		

Drawing Title: COVER SHEET & INDEX	Project Title: INSTALL CART WASHER UTILITIES, SPS,BLDG. 3			Date: 03/28/2014
				Project No.: 520-14-117
Approved: Chief Engineer: JAY TRIPP	Building Number: BLDG 3	Checked: B. MOSELEY	Drawn: W.ROBERTS	DRAWING NO.: GI 001
	Location: VAMC BILOXI, MS			Dwg. 1 Of 4

Office of Facilities

Department of Veterans Affairs

VA FORM 08-6231, DEC 1989