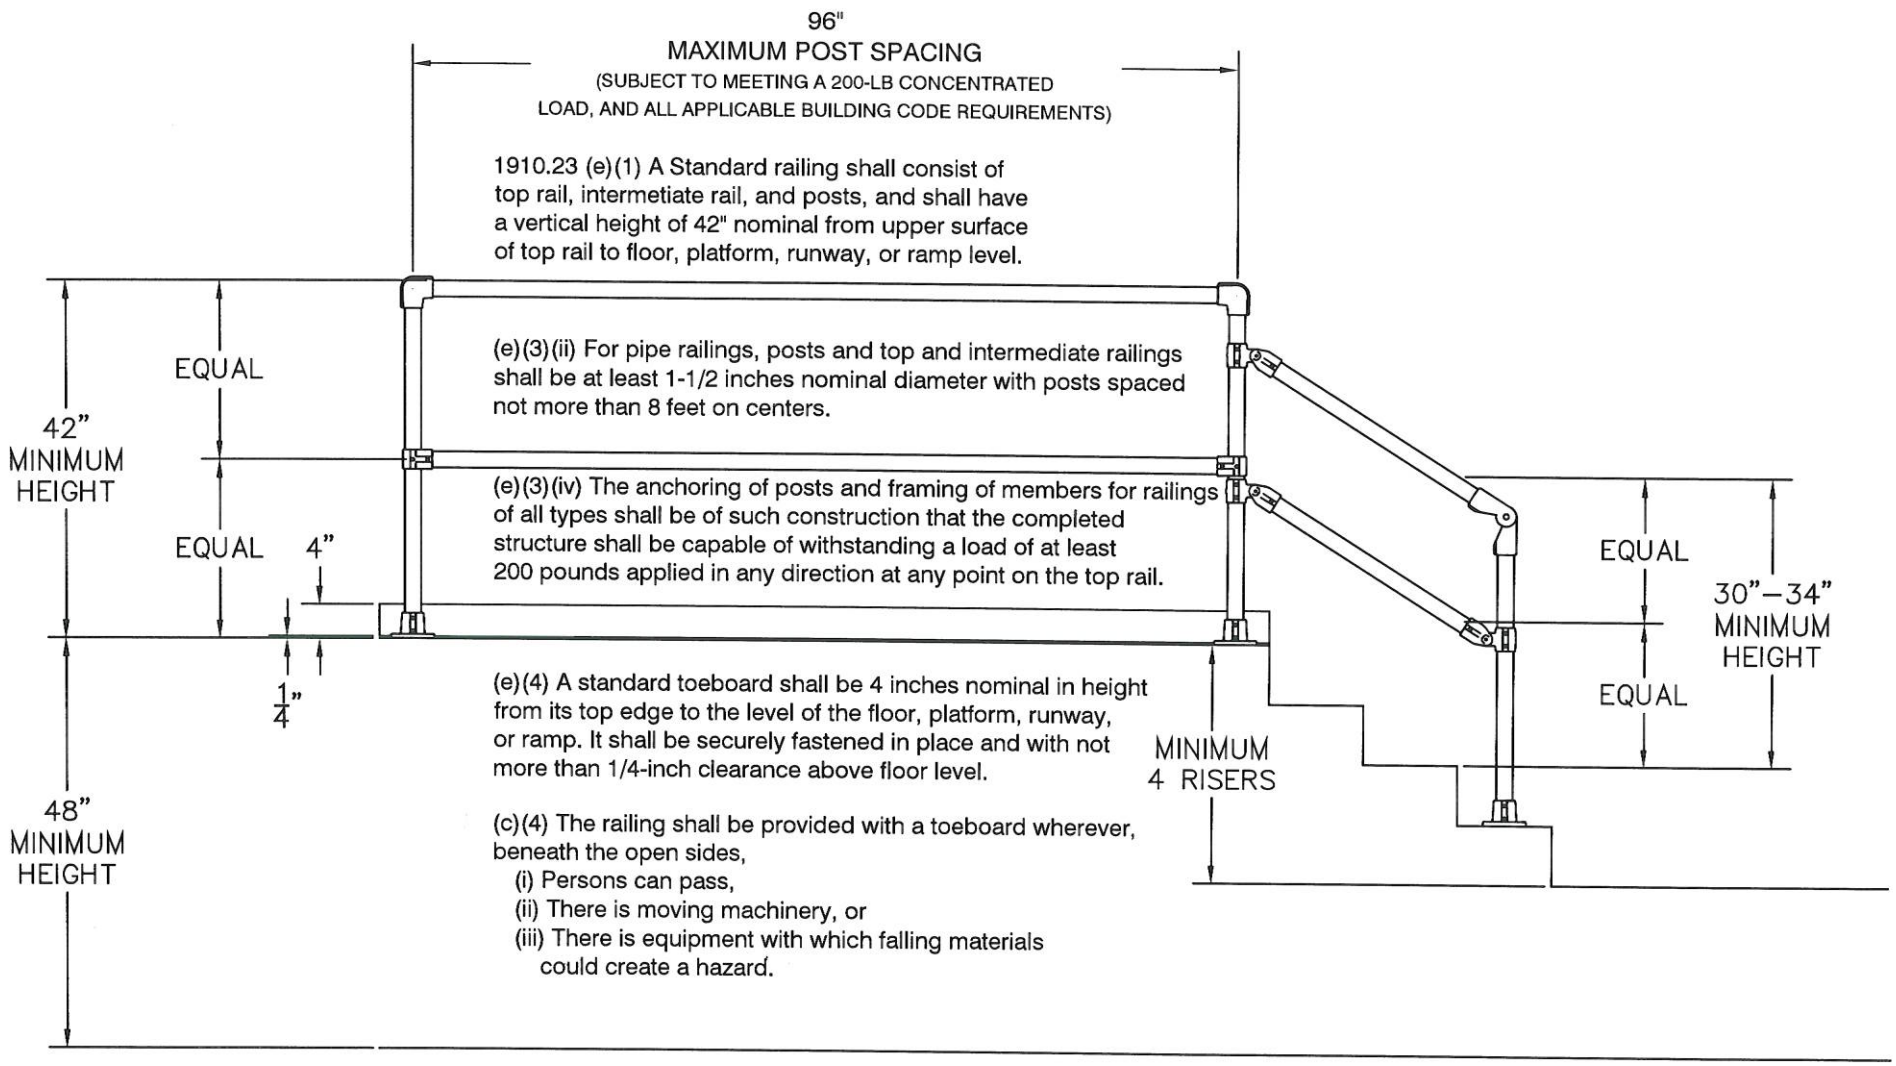

O.S.H.A. STANDARD PIPE RAILING

1910.23 Guarding floor and wall openings and holes.