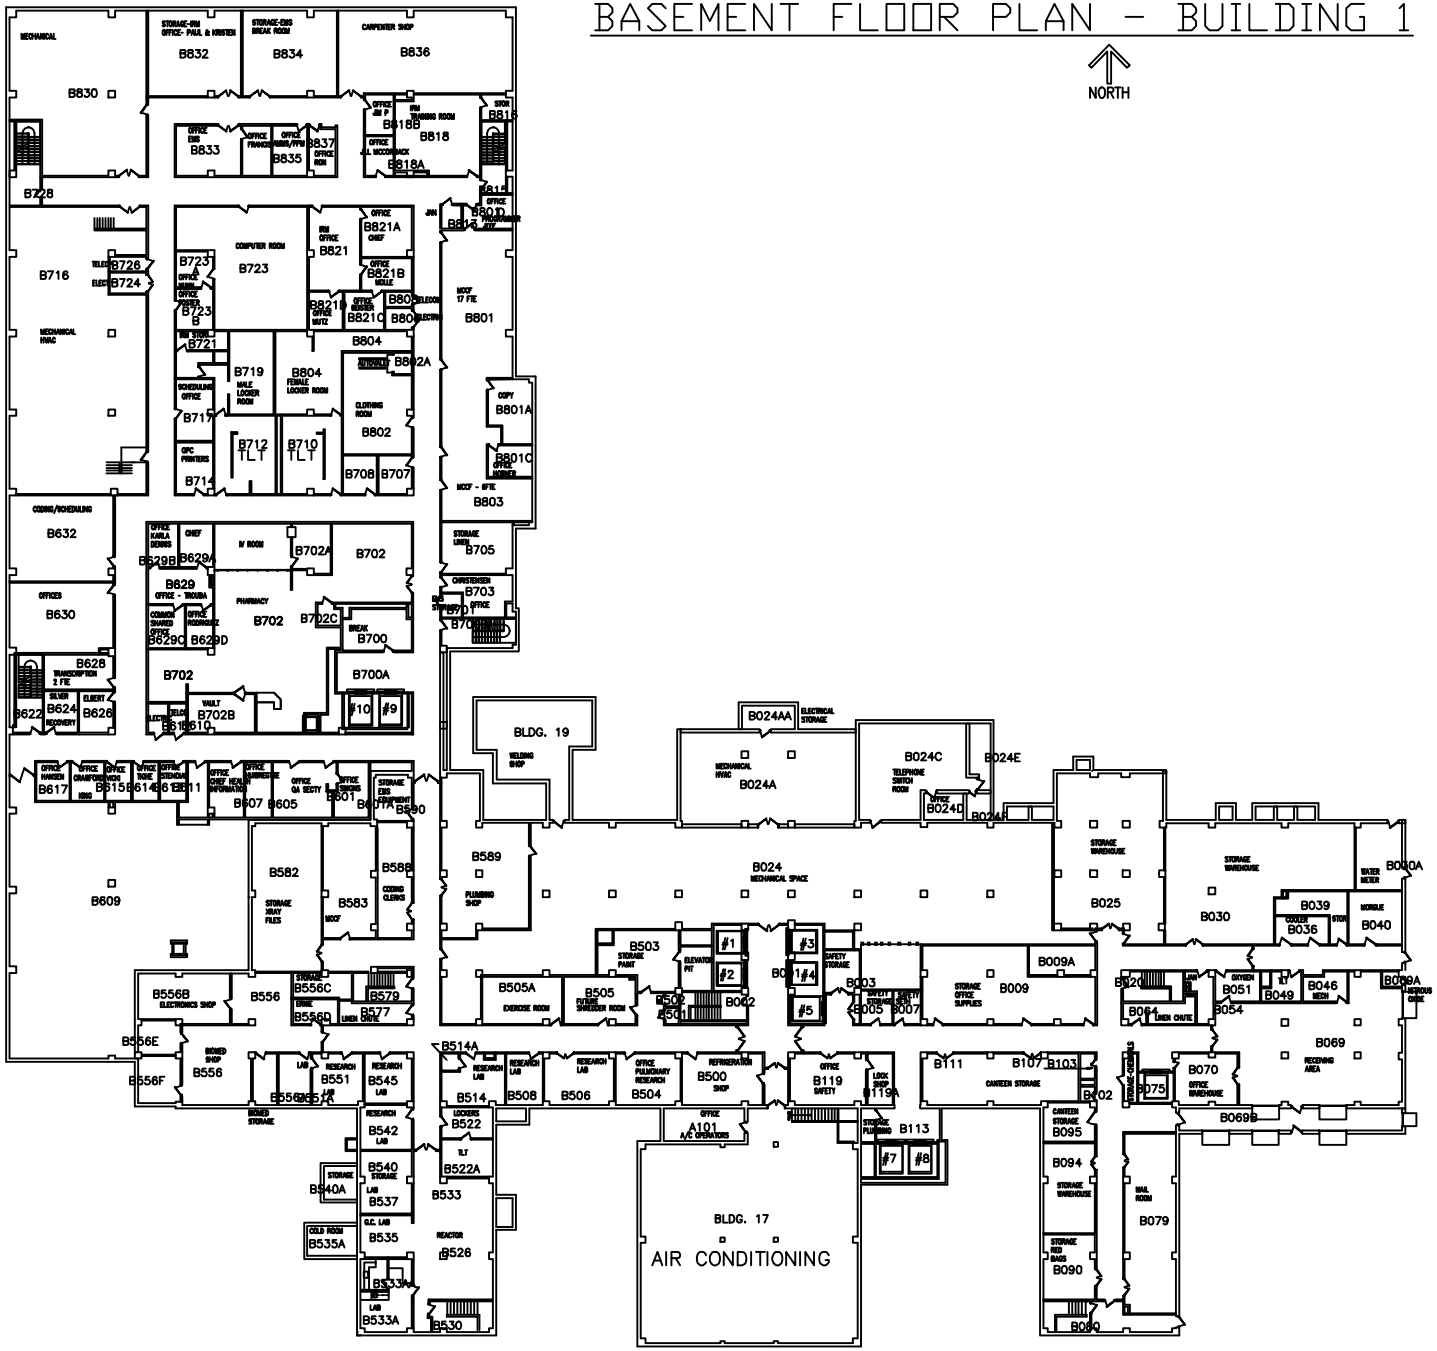BASEMENT FLOOR PLAN - BUILDING 1