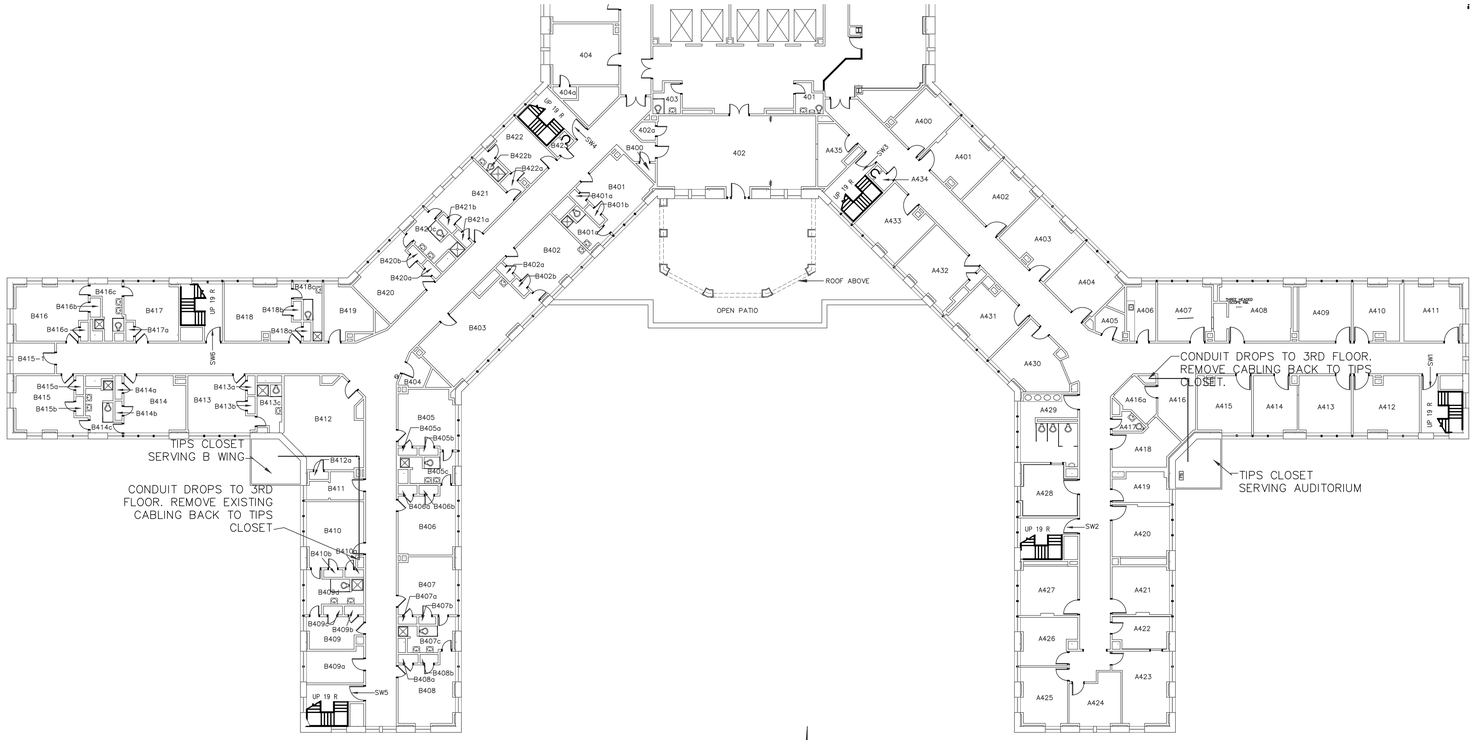

1 **FLOOR PLAN - FOURTH FLOOR**
SCALE: 1/16" = 1'-0"

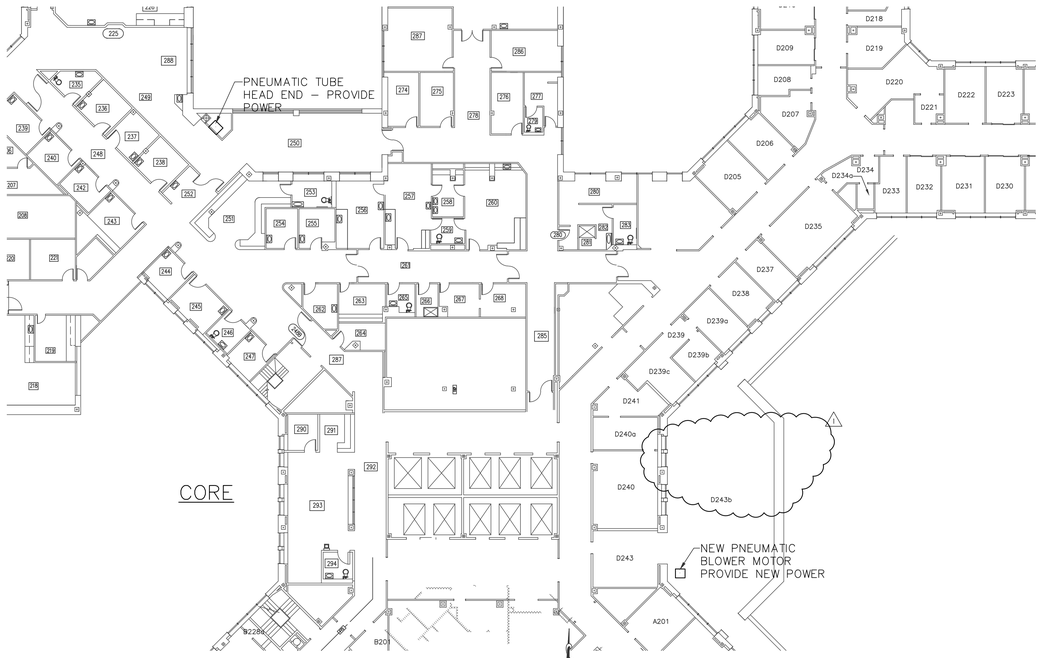

1 **FLOOR PLAN - SECOND FLOOR**
SCALE: 1/16" = 1'-0"

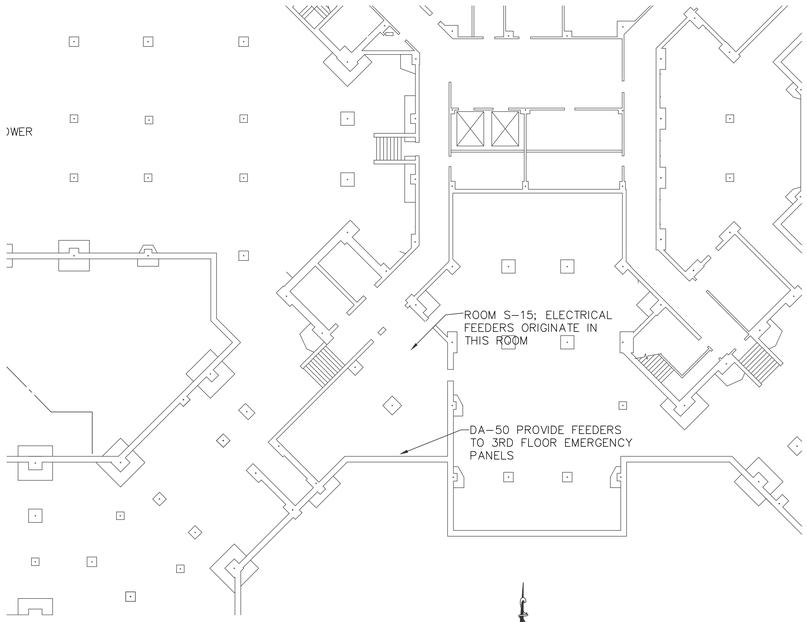

1 **FLOOR PLAN - SECOND FLOOR**
SCALE: 1/16" = 1'-0"

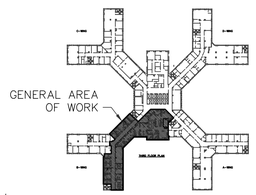

0 **KEY PLAN - BLDG. 1 THIRD FLOOR**
SCALE: N.T.S.

SCALE: 1/8"=1'-0"

–	–
–	–
RFI#3 RESPONSE	2014/04/29
100% DESIGN SUBMISSION	2014/04/03
95% DESIGN SUBMISSION REVISED	2014/02/25
95% DESIGN SUBMISSION	2014/01/31
65% DESIGN RE-SUBMISSION	2013/09/30
65% DESIGN SUBMISSION	2013/06/04
30% DESIGN SUBMISSION	2013/01/18
Revisions:	Date

CONSULTANTS:

Engineering and Land Surveying, P.C.
1533 Crescent Road - Clifton Park, NY 12065

ARCHITECT/ENGINEERS:

HA2F
CONSULTANTS IN ENGINEERING
1 VAN PATTEN DR, CLIFTON PARK, N.Y. 12065
(518) 877-8566
HA2F PROJECT No.: 2012015.01

Drawing Title: ELECTRICAL NEW WORK 3B DETAIL PLANS

Approved Project Director: – – –

Project Title: STRATTON VAMC 3RD FLOOR B WING AND CORE CONSOLIDATE LABS RENOVATION

Location: STRATTON VA MEDICAL CENTER NY

Date: 04/03/2014 | Checked: SMP | Drawn: SMP

Project Number: 528A8-10-801

Building Number: BLDG. 1

Drawing Number: ES-400

Dwg 47 of 54

Office of Construction and Facilities Management

Department of Veterans Affairs

VA FORM 08-6231

E:\Projects\2012015.01\Cad\New Consolidated Labs 3B\Sheets\ES-400.dwg 4-29-14 02:31:58 PM palmatiers