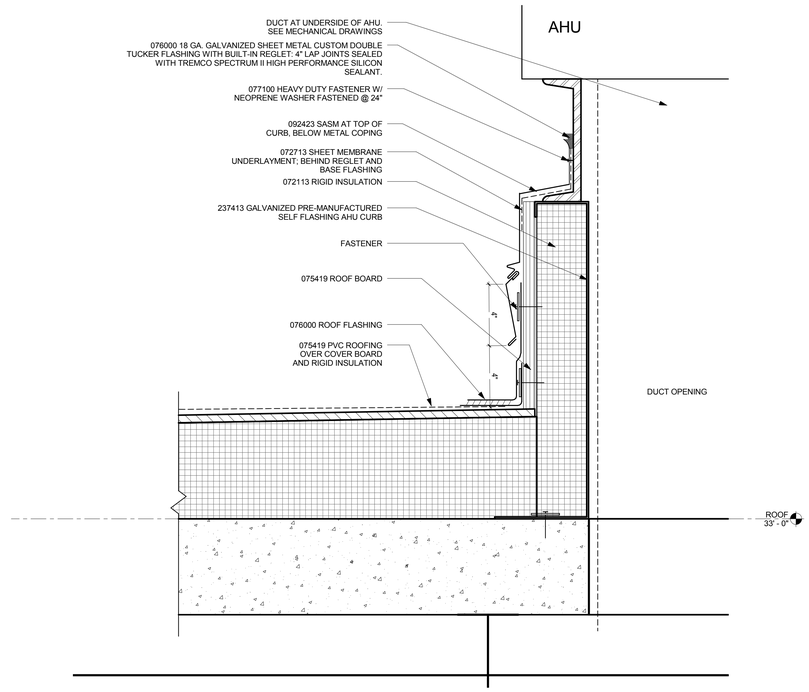

19 DETAIL AT AHU CURB AND RAIL
3" = 1'-0"

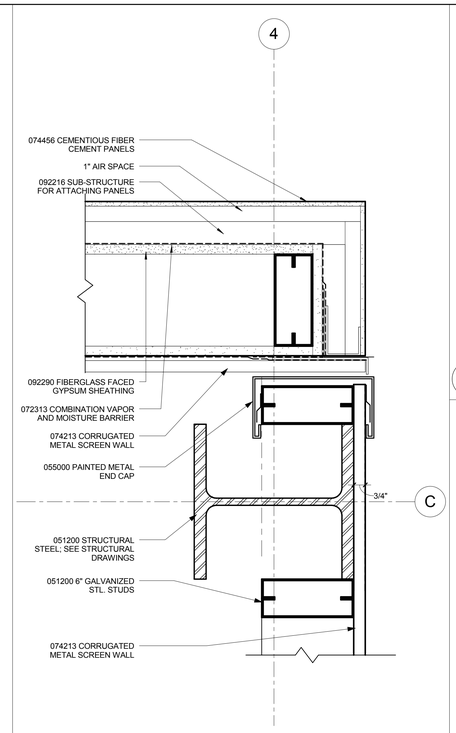

11 PLAN AT MECHANICAL SCREEN
3" = 1'-0"

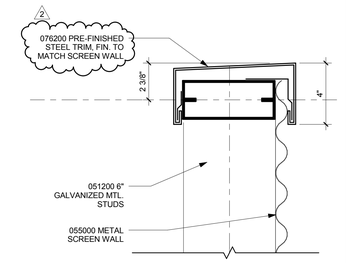

8 TYP. ROOF SCREEN HEAD DETAIL
3" = 1'-0"

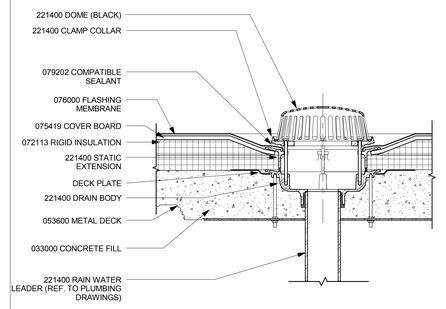

4 ROOF DRAIN SECTION
1 1/2" = 1'-0"

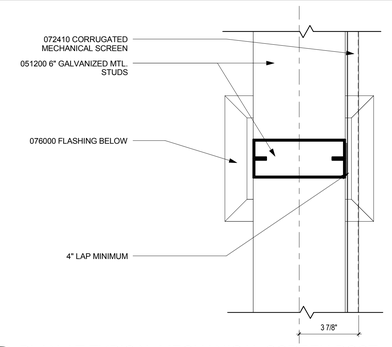

7 PLAN AT TYPICAL MECHANICAL SCREEN POST
3" = 1'-0"

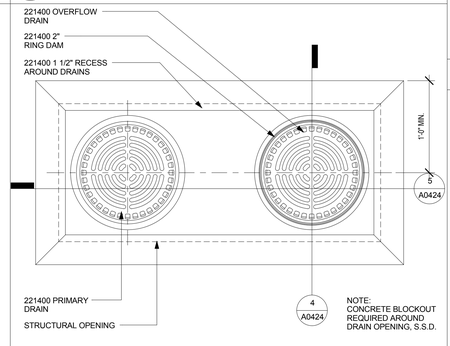

3 TYPICAL ROOF OVERFLOW DRAIN
1 1/2" = 1'-0"

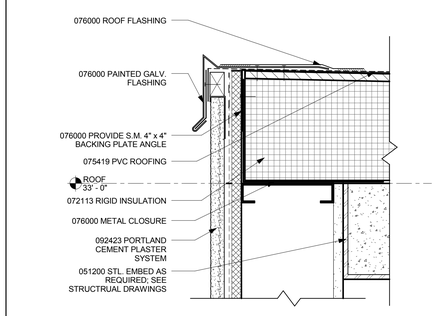

18 SECTION AT ROOF EDGE
3" = 1'-0"

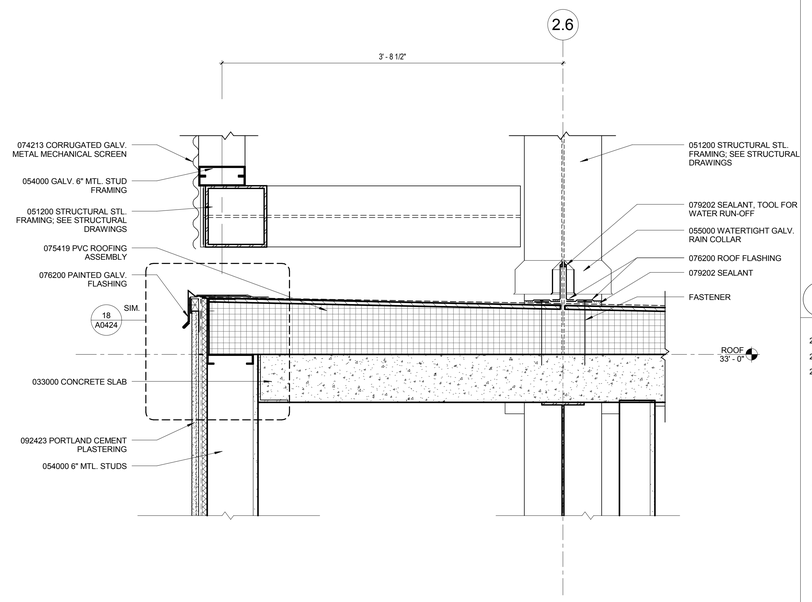

13 SECTION AT MECHANICAL SCREEN
1 1/2" = 1'-0"

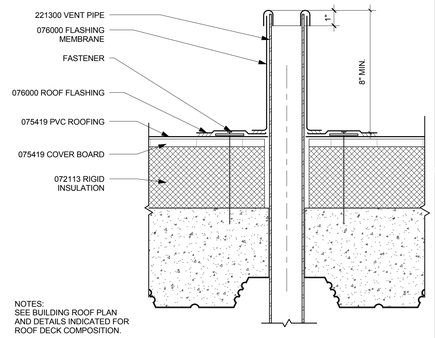

6 VENT DETAIL
3" = 1'-0"

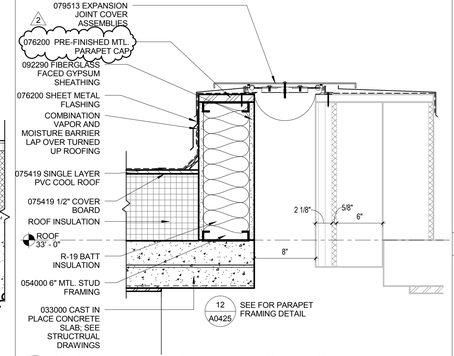

2 SECTION AT PARAPET - SEISMIC JOINT
1 1/2" = 1'-0"

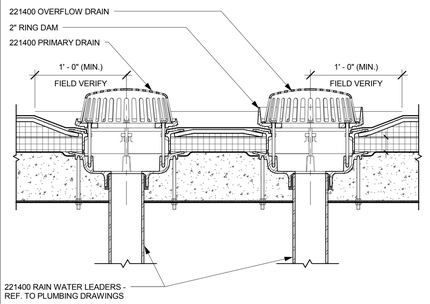

5 ROOF DRAIN SECTION
1 1/2" = 1'-0"

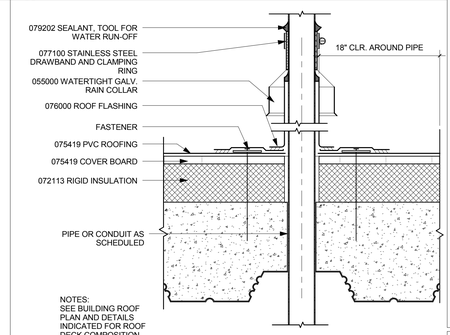

1 PIPE AND CONDUIT PENETRATION DETAIL
3" = 1'-0"

GENERAL NOTES

KEY NOTES

LEGEND

PROJECT TRUE NORTH

ISSUE FOR BID

9		
8		
7		
6		
5		
4		
3		
2		
1	ADDENDUM 2	05/16/2014
Revisions		Date

CONSULTANTS:

Seals and Signatures

LICENSED ARCHITECT
CAREY S. WOO
C-25287
3/31/2015
Renewal Date
STATE OF CALIFORNIA

ARCHITECT/ENGINEERS:

CANNONDESIGN
201 Mission Street, Suite 2400, San Francisco, California 94105 415.243.4170
Baltimore ■ Boston ■ Buffalo ■ Calgary ■ Chicago
Houston ■ Los Angeles ■ Mumbai ■ New York ■ Phoenix
St. Louis ■ San Francisco ■ Shanghai ■ Toronto
Vancouver ■ Victoria ■ Washington DC

Drawing Title: EXTERIOR DETAILS - ROOF

Approved: Project Director
Approver

Project Title: VA SIMULATION CENTER

Location: Veterans Affairs Palo Alto Health Care System
3801 Miranda Ave,Palo Alto, CA 94304

Date: JUNE 14, 2013 | Checked: CW | Drawn: BK

VA Project Number: 640-385

Building Number: 105

Drawing No.: A0424

VA PAHCS Veterans Affairs Palo Alto Health Care System

Department of Veterans Affairs