SYMBOL LEGEND:

- BREAK, ROUND (USER DEFINES SIZE)
- BREAK, STRAIGHT (SEE SECTION INDICATORS, BUILDING, WITH BREAK STANDARDS)
- DETAIL INDICATOR (D2 / A-512)
- DETAIL INDICATOR (D2 / A-512)
- DETAIL INDICATOR FOR SMALL CONDITIONS (D2 / A-512)
- DIMENSION LINE
- DOOR OPENING/BORROWED LIGHT IDENTIFIER (8)
- DRAWING BLOCK TITLE, TYPICAL (C4 DRAWING BLOCK TITLE)
- ELEVATION INDICATOR, EXTERIOR (A4 / A-201)
- ELEVATION INDICATOR, INTERIOR, MULTIPLE VIEW (A2 / A-202)
- ELEVATION INDICATOR, INTERIOR, SINGLE VIEW (A2 / A-202)
- BUILDING SECTION INDICATOR (A4 / A-201)
- DETAIL INDICATOR (DETAIL NUMBER 1, SHEET WHERE REF. A5.1, SHEET WHERE DRAWN A4.3)
- FURNITURE, FIXTURE, & EQUIPMENT INDICATOR (234)
- GRAPHIC SCALE, 1/8"=1'-0" (0, 4', 8', 16')
- ROOM NAME AND NUMBER (CORRIDOR C2)
- COLUMN GRID (1, A)
- KEYNOTE (22)
- WINDOW TYPE (W)
- WALL OR PARTITION TYPE (A4)
- FIRE EXTINGUISHER CABINET (FEC)
- CORNER GUARD (CG)
- NORTH ARROW (NORTH)
- V V ITEM – VA SUPPLIED & INSTALLED
- VC ITEM – VA SUPPLIED & CONTRACTOR INSTALLED
- CC ITEM – CONTRACTOR SUPPLIED & INSTALLED
- CENTER LINE
- ELEVATION INDICATOR
- CENTER LINE INDICATOR
- CONTRACT LIMIT LINE
- DEMOLITION LINE
- EXISTING TO REMAIN LINE
- FEATURES ABOVE LINE INDICATOR
- FIRE RESISTIVE RATED LINE, 1 HOUR
- FIRE RESISTIVE RATED LINE, 2 HOUR
- FIRE RESISTIVE RATED LINE, 3 HOUR
- FIRE RESISTIVE RATED LINE, 4 HOUR
- FIRE–RATED, SMOKE BARRIER LINE, 1 HOUR (S)
- FIRE–RATED, SMOKE BARRIER LINE, 2 HOUR (S)
- FIRE–RATED, SMOKE BARRIER LINE, 3 HOUR (S)
- FIRE–RATED, SMOKE BARRIER LINE, 4 HOUR (S)
- HIDDEN FEATURES LINE
- NEW LINE
- PROPERTY LINE
- SMOKE TIGHT PARTITION (S)

MATERIALS LEGEND:

- CONCRETE
- EARTH
- BASE COURSE
- EXISTING CONSTRUCTION TO REMAIN
- EXISTING CONSTRUCTION TO BE REMOVED
- NEW CONSTRUCTION
- RIGID INSULATION
- BATT INSULATION

ABBREVIATIONS:

ADA	AMERICANS WITH DISABILITIES ACT	EXP	EXPANSION	LP	LIGHT POLE	SIM	SIMILAR
AFF	ABOVE FINISH FLOOR	EJ	EXPANSION JOINT	LLH	LONG LEG HORIZONTAL	SCW	SOLID CORE WOOD
AL, ALUM	ALUMINUM	EXT	EXTERIOR	LLV	LONG LEG VERTICAL	SPEC	SPECIFICATIONS
∠	ANGLE	EG	EXTERIOR GRADE			SQ FT	SQUARE FEET
ANOD	ANODIZED	EIFS	EXTERIOR INSULATION AND FINISHER SYSTEM	MACH	MACHINE	SS	STAINLESS STEEL
ARCH	ARCHITECT	EW, EWEF	EACH WAY, EACH WAY EACH FACE	MH	MANHOLE	STL	STEEL
AD	AREA DIVIDER	EWC	ELECTRICAL WATER COOLER	MFD	MANUFACTURED	STRUCT	STRUCTURE OR STRUCTURAL
@	AT	EXG	EXTINGUISHER	MFG	MANUFACTURING	SUSP	SUSPENDED
				MFR	MANUFACTURER	SYST	SYSTEM
BRG, BRNG	BEARING	FDCMU	FACE OF CONCRETE MASONRY UNIT	MAS, MASRY	MASONRY		
BLK(G)	BLOCK(ING)	FOF	FACE OF FINISH	MO	MASONRY OPENING	TEMP	TEMPORARY
BD	BOARD	FOS	FACE OF STUD, FACE OF STEEL	MAT	MATERIAL	TLL	TENANT LEASE LINE
BRK	BRICK	FOM	FACE OF MASONRY	MAX	MAXIMUM	THK	THICK, THICKNESS
		FIN	FINISH	MECH	MECHANICAL	TH	THRESHOLD
		FF	FINISH FLOOR	MET, MTL	METAL		
CH	CEILING HEIGHT	FFE	FINISH FLOOR ELEVATION	MT	MARBLE or METAL THRESHOLD	TOM	TOP OF MASONRY
CJ	CONTROL JOINT or CONSTRUCTION JOINT	FE	FIRE EXTINGUISHER	MM	MILLIMETER	TOS	TOP OF STEEL
		FR	FIRE RATED, FIRE RETARDANT	MIN	MINIMUM, MINUTE	TOW	TOP OF WALL
CLG	CEILING	FRT	FIRE RETARDANT TREATED	MR	MOISTURE RESISTANT	TS	TUBE SECTION
℄	CENTER LINE	FL, FLR	FLOOR	MTD	MOUNTED	TYP	TYPICAL
C	CHANNEL	FD	FLOOR DRAIN	NIC	NOT IN CONTRACT		
CLR	CLEAR	FND, FDN	FOUNDATION	NTS	NOT TO SCALE	UNO	UNLESS NOTED OTHERWISE
CM	CONSTRUCTION MANAGER			NO	NUMBER		
CMU	CONCRETE MASONRY UNIT	GALV	GALVANIZED			V, VERT	VERTICAL
CO	CLEAR OPENING	GS	GALVANIZED STEEL	OC	ON CENTER	VEST	VESTIBULE
COL	COLUMN	GA	GAUGE	OFOI	OWNER FURNISHED OWNER INSTALLED		
COMP	COMPUTER	GC	GENERAL CONTRACTOR	OH	OPPOSITE HAND		
CONC	CONCRETE	GYP	GYPSUM	OPNG	OPENING		
CONN	CONNECT/CONNECTION	GB, GP BD	GYPSUM BOARD	OPP	OPPOSITE	W/	WIDTH
CONT	CONTINUOUS			OCD	OUTSIDE CURB DIMENSION	W/O	WITH
CONTR	CONTRACTOR	HC	HANDICAPPED	OD	OUTSIDE DIAMETER	WD	WITHOUT
CPU	CENTRAL PROCESSOR UNIT	HWC	HANDICAPPED WATER CLOSET			WDW	WOOD
CR	COLD ROLLED	HDW, HDWE	HARDWARE	PARTN, PTN	PARTITION	WWF	WINDOW
		HDW	HARDWARE SET (NUMBER)	PLAS	PLASTIC	WT	WELDED WIRE FABRIC
D	DEPTH	HD	HEAD	PL	PLATE		WEIGHT
DCL	DESIGN CONTROL LINE	HT	HEIGHT	PLBG	PLUMBING		
DTL	DETAIL	HCW	HOLLOW CORE WOOD	PW, PLWD	PLYWOOD		
DIAG	DIAGONAL	HM	HOLLOW METAL	PT	PRESSURE TREATED		
ϕ	DIAMETER	HOR, HORIZ	HORIZONTAL				
DIM	DIMENSION	HR	HOUR	QT	QUARRY TILE		
DBL	DOUBLE						
DI	DRAIN, INLET	ICD	INSIDE CURB DIMENSION				
DWG(S)	DRAWING(S)	ID	INSIDE DIAMETER	R, RAD	RADIUS		
		INSUL	INSULATION	RL	RAIN LEADER		
EA	EACH	INT	INTERIOR	REINF	REINFORCING		
EC	ELECTRICAL CONTRACTOR	JT	JOINT	RD	ROOF DRAIN		
ELEC, ELECT	ELECTRICAL			RS	ROOF SCUPPER		
ELEV	ELEVATION			RTU	ROOF TOP UNIT		
ERD	EMERGENCY ROOF DRAIN	KD	KNOCK DOWN (FRAME)	RM	ROOM		
EMS	ENERGY MANAGEMENT SYSTEM			RO	ROUGH OPENING		
EQ	EQUAL	LAM	LAMINATED				
EQPT, EQUIP	EQUIPMENT	LG	LARGE	SAC	SUSPENDED ACOUSTICAL CEILING		
EF	EXHAUST FAN	LAV	LAVATORY	SCHED	SCHEDULE		
EXIST	EXISTING	L	LENGTH	SECT	SECTION		
		LB	LIGHT BOLLARD	SH, SHT	SHEET		

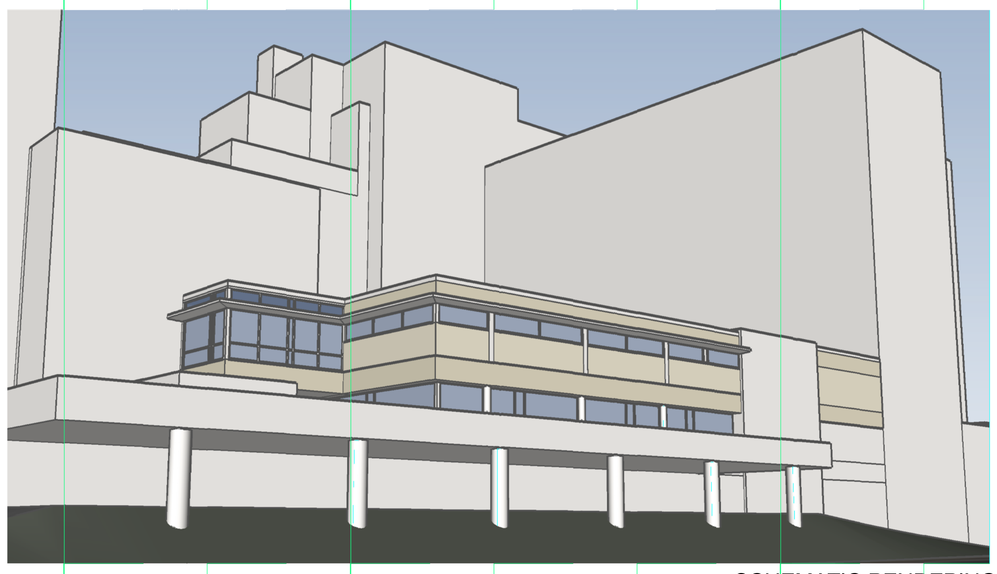

SCHEMATIC RENDERING

VINCINITY MAP:

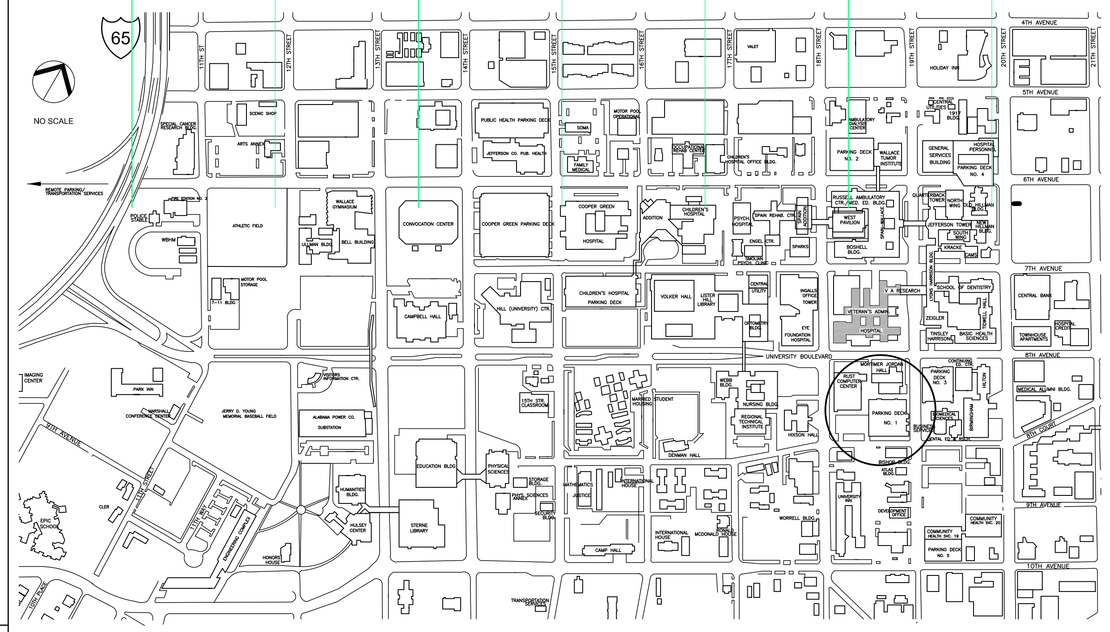

DEDUCTIVE ALTERNATES:

DA#1 DEDUCTIVE ALTERNATE #1:
OMIT ALL ELEVATOR WORK. WORK TO BE OMITTED INCLUDES RENOVATING THE EXISTING ELEVATOR CAB, PROVIDING NEW ELEVATOR CAB; PROVIDING NEW PANEL SYSTEM SURROUNDING ELEVATOR DOOR OPENINGS, PROVIDING NEW HOIST BEAM, UPDATING ELEVATOR EQUIPMENT ROOM, AND PROVIDING ASSOCIATED UTILITIES TO TWO ELEVATOR CABS SEE A201 FOR LOCATION OF ELEVATOR WORK BEING OMITTED.

DA#2 DEDUCTIVE ALTERNATE #2:
OMIT FIT OUT OF NEW SECOND FLOOR RADIOLOGY OFFICES. PROVIDE 1 HOUR FIRE RATED WALL AROUND SHELL SPACE. SEE A202A FOR EXTENT OF SHELL SPACE. REPLACED 2 HOUR FIRE-RATED SHAFT WALL AND LEAD LINED GYPSUM BOARD RADIATION SHIELDING AS SHOWN ON A202A AND BUILDING SECTIONS. WORK TO BE OMITTED/ ADDED INCLUDES ASSOCIATED UTILITIES AS NOTED ON ENGINEER DRAWINGS.

DA#3 DEDUCTIVE ALTERNATE #3:
OMIT RENOVATION OF EXISTING THIRD FLOOR G.I. (GASTRO INTESTINAL/ ENDOSCOPY) PREP/RECOVERY ROOMS. OMIT REPLACEMENT OF WINDOWS ALONG EXISTING PREP/RECOVERY ROOM EXTERIOR WALL. OMIT RELOCATION OF TOILET 3129 AND RENOVATION OF STORAGE 3128. PROVIDE TWO BED PREP ROOM 3931A ADJACENT TO NEW NURSE STATION 3940. REPLACE EXISTING DOORS (#3222A, 3223A, 3224A, 3225A) IN EXISTING SMOKE TIGHT CORRIDOR WALL. RENOVATE CORRIDOR 3942 AS DETAILED IN BASE BID WITH EXCEPTION OF EXISTING ELECTRIC WATER COOLER TO REMAIN. SEE A203A FOR EXTENT OF WORK OMITTED. WORK TO BE OMITTED/ADDED INCLUDES ASSOCIATED UTILITIES AS NOTED ON ENGINEER DRAWINGS.

PROJECT LOCATION

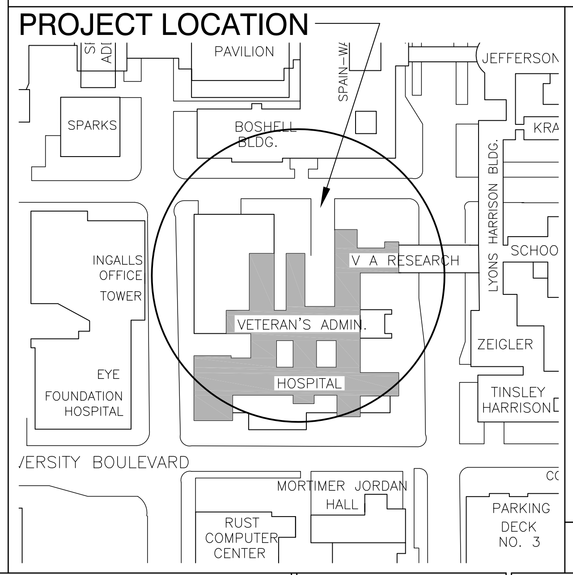

APPROVAL SIGNATURES:

ASSOCIATE DIRECTOR	CHIEF OF INFORMATION SYSTEMS
CHIEF OF ENGINEERING	CHIEF OF SAFETY OCCUPATION
ENGINEERING PROJECT MANAGER	CHIEF OF ENVIRONMENTAL MANAGEMENT
OPERATIONAL MANAGER OF PLUMBNG	CHIEF OF POLICE / SECURITY
OPERATIONAL MANAGER OF HVAC	AREA MANAGERS:
OPERATIONAL MANAGER OFELECTRICAL	ASL / GI DEPARTMENT
OPERATIONAL MANAGER OF BIOMEDICAL	RADIOLOGY

A/E AMBULATORY SURGERY IMPROVEMENTS

PROJECT NUMBER: 521-328

DEPARTMENT OF VETERAN AFFAIRS MEDICAL CENTER

700 SOUTH 19TH STREET
BIRMINGHAM, ALABAMA 35233

PROJECT PERSONNEL:

OWNER
DEPARTMENT OF VETERANS AFFAIRS
700 SOUTH NINETEENTH STREET
BIRMINGHAM, ALABAMA 35233
(205) 933-4492

PROJECT MANAGER
WALKER AND MOORE
1100 LAUREL LANE
MONTGOMERY, ALABAMA 35243
(334) 380-4599 FAX: (334) 264-5585

STRUCTURAL ENGINEER
LBYD
716 30TH STREET
BIRMINGHAM, ALABAMA 35233
(205) 251-4500 FAX: (205)

ARCHITECTS
CMH ARCHITECTS INC.
1800 INTERNATIONAL PARK DRIVE
SUITE 300
BIRMINGHAM, ALABAMA 35243
(205) 969-2696 FAX: (205)

PLUMBING
SSOE, INC. (Formally CRS)
3504 7TH AVENUE SOUTH
BIRMINGHAM, ALABAMA 35222
(205) 323-2373 FAX: (205) 322-2731

MECHANICAL
SSOE, INC.
3504 7TH AVENUE SOUTH
BIRMINGHAM, ALABAMA 35222
(205) 323-2373 FAX: (205) 322-2731

ELECTRICAL
SSOE, INC.
3504 7TH AVENUE SOUTH
BIRMINGHAM, ALABAMA 35222
(205) 323-2373 FAX: (205) 322-2731

SHEET INDEX:

STRUCTURAL

S101	GENERAL NOTES
S102	ABBREVIATIONS & TYPICAL DETAILS
S201	BASEMENT FLOOR PLAN
S202	FIRST FLOOR PLAN
S203	SECOND FLOOR FRAMING PLAN
S204	THIRD FLOOR FRAMING PLAN
S205	ROOF FRAMING PLAN
S206	PENTHOUSE FRAMING PLAN
S301	SECTIONS
S302	SECTIONS
S303	SECTIONS

ARCHITECTURAL

G001	TITLE SHEET - NOTES, SYMBOLS & ABBREVIATIONS
A000	LIFE SAFETY NOTES & CODE REVIEW
A001	FIRST FLOOR LIFE SAFETY PLAN
A002	SECOND FLOOR LIFE SAFETY PLAN
A003	THIRD FLOOR LIFE SAFETY PLAN
A004	TYPICAL ADA DETAILS
A005	PARTITION LEGEND / DETAILS
A100	BASEMENT/ SITE ICRA/ CONSTRUCTION ACCESS PLAN
A101	FIRST FLOOR ICRA/ CONSTRUCTION ACCESS PLAN
A102	SECOND FLOOR ICRA/ CONSTRUCTION ACCESS PLAN
A103	THIRD FLOOR ICRA/ CONSTRUCTION ACCESS PLAN
AD101	FIRST FLOOR DEMOLITION PLAN
AD102	SECOND FLOOR DEMOLITION PLAN
AD103	THIRD FLOOR DEMOLITION PLAN
A201	FIRST FLOOR PLAN
A202	SECOND FLOOR PLAN
A202A	SECOND FLOOR PLAN - DEDUCTIVE ALTERNATE #2
A203	THIRD FLOOR PLAN
A203A	THIRD FLOOR PLAN - DEDUCTIVE ALTERNATE #3
A204	ROOF PLAN
A212	SECOND FLOOR EQUIPMENT PLAN
A213	THIRD FLOOR EQUIPMENT PLAN
A214	THIRD FLOOR EQUIPMENT PLAN
A214A	THIRD FLOOR EQUIP. PLAN - DEDUCTIVE ALTERNATE #3
A221	FIRST FLOOR DIMENSION PLAN
A222	SECOND FLOOR DIMENSION PLAN
A223	THIRD FLOOR DIMENSION PLAN
A224	ROOF DIMENSION PLANS
A230	ENLARGED PLAN DETAILS
A231	ENLARGED PLAN DETAILS
A300	EXTERIOR ELEVATION
A301	EXTERIOR ELEVATION
A302	EXTERIOR ELEVATION
A400	BUILDING SECTION
A401	BUILDING SECTION
A402	BUILDING SECTION
A403	BUILDING SECTION
A404	BUILDING SECTION
A410	WALL SECTIONS
A411	WALL SECTIONS
A412	WALL SECTIONS
A413	WALL SECTIONS
A420	ENLARGED DETAIL SECTIONS
A421	ENLARGED DETAIL SECTIONS
A422	ENLARGED DETAIL SECTIONS
A500	ROOF DETAILS
A601	FIRST FLOOR REFLECTED CEILING PLAN
A602	SECOND FLOOR REFLECTED CEILING PLAN
	SECOND FLOOR RCP - DEDUCTIVE ALTERNATE #2
A603	THIRD FLOOR REFLECTED CEILING PLAN
A603A	THIRD FLOOR RCP - DEDUCTIVE ALTERNATE #3
A800	DOOR AND WINDOW SCHEDULES AND DETAILS
A901	FIRST FLOOR FINISH PLAN
A902	SECOND FLOOR FINISH PLAN
A903	THIRD FLOOR FINISH PLAN
A910	INTERIOR ELEVATIONS
A911	INTERIOR ELEVATIONS
A912	INTERIOR ELEVATIONS
A913	INTERIOR ELEVATIONS
A914	INTERIOR ELEVATIONS

PLUMBING

P001	PLUMBING SCHEDULES
P002	PLUMBING DETAILS
P201	SECOND FLOOR DEMOLITION PLAN - PLUMBING
P202	SECOND FLOOR PLAN - PLUMBING NEW WORK
P301	THIRD FLOOR DEMOLITION PLAN - PLUMBING
P302	THIRD FLOOR PLAN - PLUMBING
P302A	THIRD FLOOR PLAN - PLUMBING DEDUCTIVE ALTERNATE #3
P303	THIRD FLOOR PLAN - MEDICAL GAS
P303A	THIRD FLOOR PLAN - MEDICAL GAS DEDUCTIVE ALTERNATE #3
P402	ROOF PLAN - PLUMBING

MECHANICAL

M001	HVAC SCHEDULES AND DETAILS
M002	HVAC SCHEDULES AND DETAILS
M003	HVAC DETAILS
M004	HVAC CONTROLS
M005	HVAC CONTROLS
M102	SECOND FLOOR PLAN HVAC - DEMO
M103	THIRD FLOOR PLAN HVAC - DEMO
M201	FIRST FLOOR PLAN - HVAC
M202	SECOND FLOOR PLAN HVAC - NEW
M203	THIRD FLOOR PLAN HVAC - NEW
M204	ROOF PLAN HVAC
M303	THIRD FLOOR PLAN HVAC - PIPING

FIRE PROTECTION

FP101	FIRST FLOOR DEMOLITION PLAN - FIRE PROTECTION
FP102	FIRST FLOOR NEW WORK PLAN - FIRE PROTECTION
FP201	SECOND FLOOR DEMOLITION PLAN - FIRE PROTECTION
FP202	SECOND FLOOR NEW WORK PLAN - FIRE PROTECTION
FP202A	SECOND FLOOR DEDUCTIVE ALTERNATE #2 PLAN - FIRE PROTECTION
FP301	THIRD FLOOR NEW WORK PLAN - FIRE PROTECTION
FP301A	THIRD FLOOR DEDUCTIVE ALTERNATE #3 PLAN - FIRE PROTECTION
FP301B	THIRD FLOOR DEDUCTIVE ALTERNATE #3 PLAN - FIRE PROTECTION
FP401	ROOF PLAN - FIRE PROTECTION

ELECTRICAL

E001	ELECTRICAL LEGEND
E002	ELECTRICAL LUMINAIRE AND NOTES, DETAILS
E003	ELECTRICAL PANEL SCHEDULES AND RISER DIAGRAM
ED101	FIRST FLOOR DEMOLITION PLAN - ELECTRICAL
ED102	SECOND FLOOR DEMOLITION PLAN - ELECTRICAL
ED103	THIRD FLOOR DEMOLITION PLAN - ELECTRICAL
E101	FIRST FLOOR PLAN - LIGHTING
E102	SECOND FLOOR PLAN - LIGHTING
E102A	SECOND FLOOR PLAN - LIGHTING, DEDUCTIVE ALTERNATE #2
E103	THIRD FLOOR PLAN - LIGHTING
E103A	THIRD FLOOR PLAN - LIGHTING, DEDUCTIVE ALTERNATE #3
E104	ROOF PLAN - LIGHTING
E200	GROUND FLOOR PLAN - ELECTRICAL
E201	FIRST FLOOR PLAN - POWER & AUXILIARY
E202	SECOND FLOOR PLAN - POWER
E202A	SECOND FLOOR PLAN - POWER, DEDUCTIVE ALTERNATE #2
E203	THIRD FLOOR PLAN - POWER
E203A	THIRD FLOOR PLAN - POWER, DEDUCTIVE ALTERNATE #3
E204	ROOF PLAN - POWER & AUXILIARY
E302	SECOND FLOOR PLAN - AUXILIARY
E302A	SECOND FLOOR PLAN - AUXILIARY, DEDUCTIVE ALTERNATE #2
E303	THIRD FLOOR PLAN - AUXILIARY
E303A	THIRD FLOOR PLAN - AUXILIARY, DEDUCTIVE ALTERNATE #3

CONSTRUCTION DOCUMENTS - 100% FINALS FULLY SPRINKLERED

Revisions	Date

CONSULTING ENGINEERS:

LBYD, Inc.
Civil and Structural Engineers
716 South 30th Street
Birmingham, AL 35233
Main (205) 251-4500
Fax (205) 324-4181
LBYD
© copyright 2012

SSOE, Inc.
3504 7th Avenue South
Birmingham, AL 35222
T 205-353-2373
Project # 012-01051.00

STATE OF ALABAMA — Everett Hatcher 1620 — Registered Architect

ARCHITECT:

CMH Architects, Inc.
1800 International Park Drive, Suite 300
Birmingham, AL 35243
(205)969-2696 - TEL
(205)969-3930 - FAX
www.cmharch.com
Copyright © 2018 CMH Architects, Inc.

PROJECT MANAGEMENT:

WALKER AND MOORE INTERIOR DESIGN PROJECT MANAGEMENT
1100 Laurel Lane Montgomery, Alabama 36106 Telephone: 334.380.4599 Facsimile: 334.264.5585

Drawing Title	TITLE SHEET, NOTES SYMBOLS AND ABBREVIATIONS
Approved Project Director	James Zellander
Project Title	A/E AMBULATORY SURGERY IMPROVEMENTS
Location	VAMC - Birmingham, Alabama
Date	5/23/2014
Checked	bea
Drawn	gah
Project Number	521-328
Building Number	0000000000
Drawing Number	G001
Dwg. 001 of 124	

Office of Construction and Facilities Management
Department of Veterans Affairs

PLOT DATE: 5/13/2014 1:27 PM P:\984 VA Ambulatory Surgery Improvements\DWGS\984.00_VAMC-BHM-G001-COVER SHEET.dwg

VA FORM 08-6231