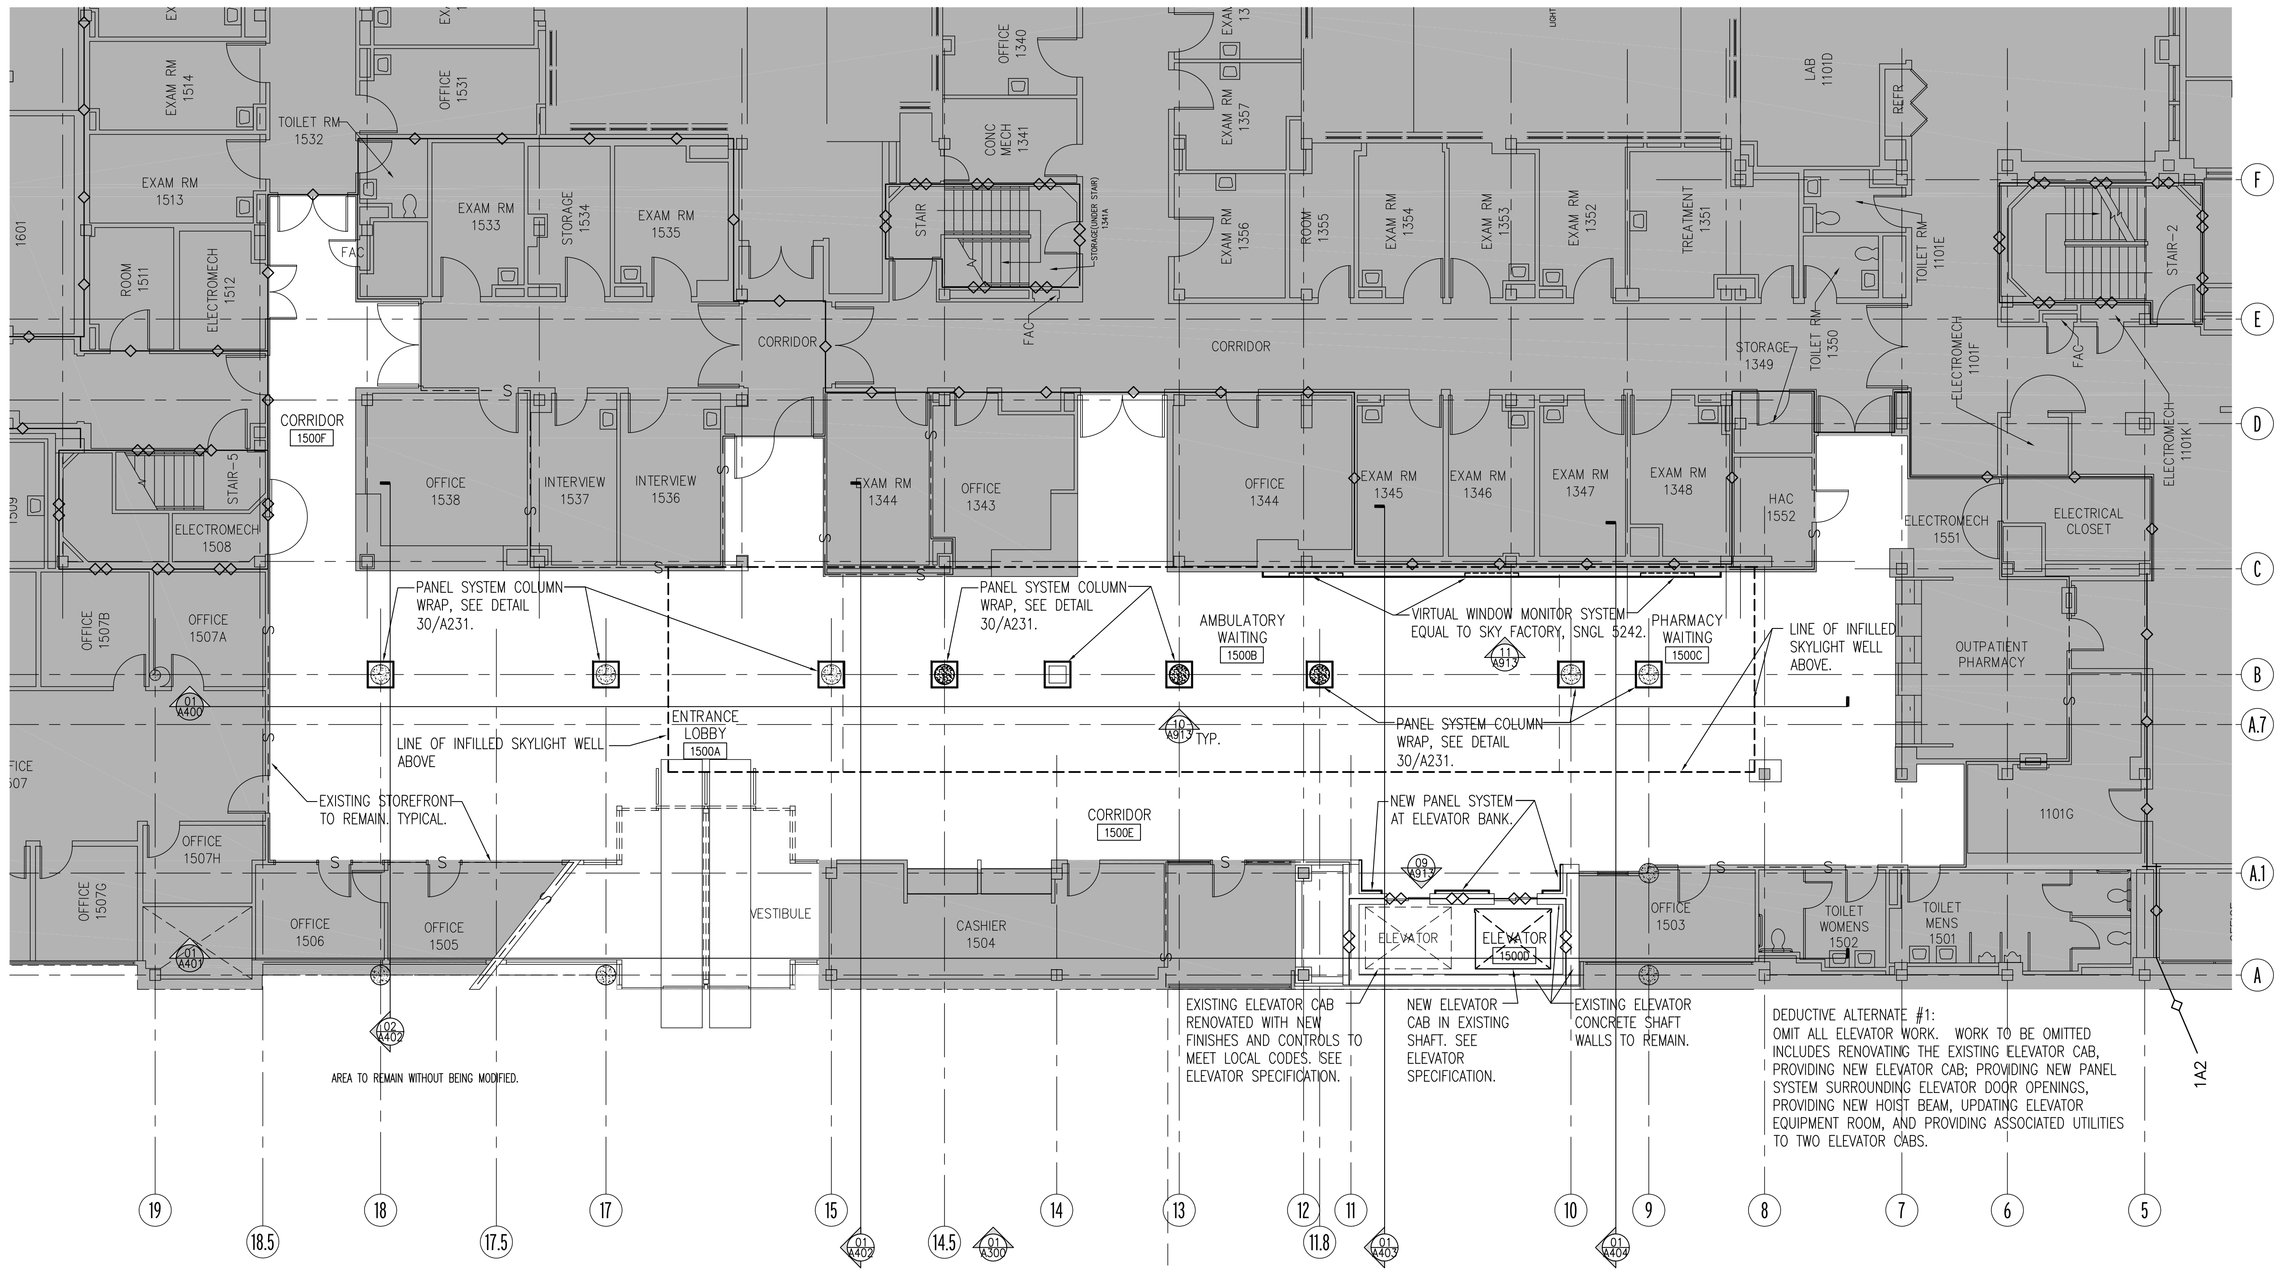

FIRST FLOOR KEY PLAN

N.T.S.

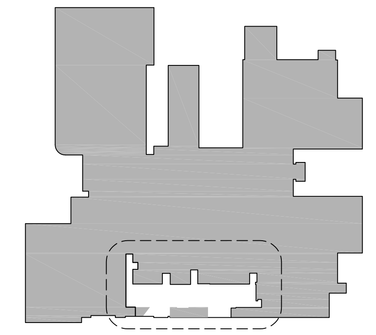

SYMBOL LEGEND

- AREA OUTSIDE OF WORK SCOPE
- WORK AREA
- (NN) NEW DOOR, SEE SHEET A800 FOR DOOR SCHEDULE.
- (X) NEW WINDOW, SEE SHEET A800 FOR WINDOW SCHEDULE.
- (AA) PARTITION KEY, SEE SCHEDULE ON SHEET A005.

PROJECT NORTH

01 FIRST FLOOR PLAN

SCALE: 1/8" = 1'-0"

0' 4' 8' 16'

SCALE: 1/8" = 1'-0"

CONSTRUCTION DOCUMENTS - 100% FINALS FULLY SPRINKLERED

Revisions	Date

CONSULTING ENGINEERS:

LBYD, Inc.
Civil and Structural Engineers
716 South 30th Street
Birmingham, AL 35233
Main (205) 251-4500
Fax (205) 324-4181
LBYD © copyright 2012

SSOE, Inc.
3504 7th Avenue South
Birmingham, AL 35222
T 205-353-2373
Project # 012-01051.00

STATE OF ALABAMA — Everett Hatcher 1620 — Registered Architect

ARCHITECT:

CMH Architects, Inc.
1800 International Park Drive, Suite 300
Birmingham, AL 35243
(205)969-2696 - TEL
(205)969-3930 - FAX
www.cmharch.com
Copyright © 2011 CMH Architects, Inc.

PROJECT MANAGEMENT:

WALKER AND MOORE INTERIOR DESIGN PROJECT MANAGEMENT
1100 Laurel Lane Montgomery, Alabama 36106 Telephone: 334.380.4599 Facsimile: 334.264.5585

Drawing Title	FIRST FLOOR PLAN
Approved Project Director	James Zellander
Project Title	A/E AMBULATORY SURGERY IMPROVEMENTS
Location	VAMC - Birmingham, Alabama
Date	5/23/2014
Checked	bea
Drawn	bea
Project Number	521-328
Building Number	0000000000
Drawing Number	A201
Dwg.	026 of 124

Office of Construction and Facilities Management
Department of Veterans Affairs

VA FORM 08-6231

PLOT DATE: 5/13/2014 11:10 AM P:\1984 VA Ambulatory Surgery Improvements\DWGS\1984.00_VAMC-BHM-A201-FIRST FLOOR PLAN.dwg

three inches = one foot
one and one half inches = one foot
one inch = one foot
three quarters inch = one foot
one half inch = one foot
three eighths inch = one foot
one quarter inch = one foot
one eighth inch = one foot