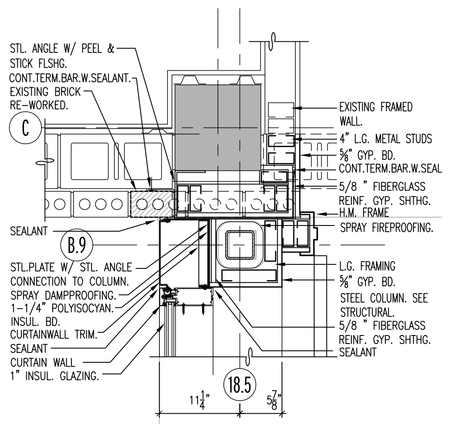

25 PLAN DETAIL
SCALE 1" = 1'-0"

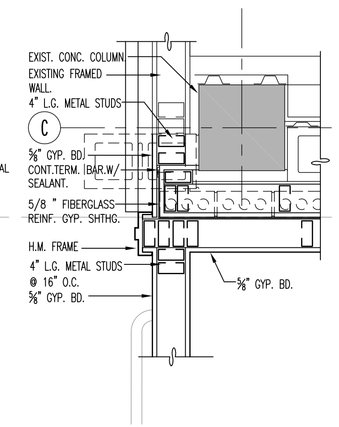

24 PLAN DETAIL
SCALE 1" = 1'-0"

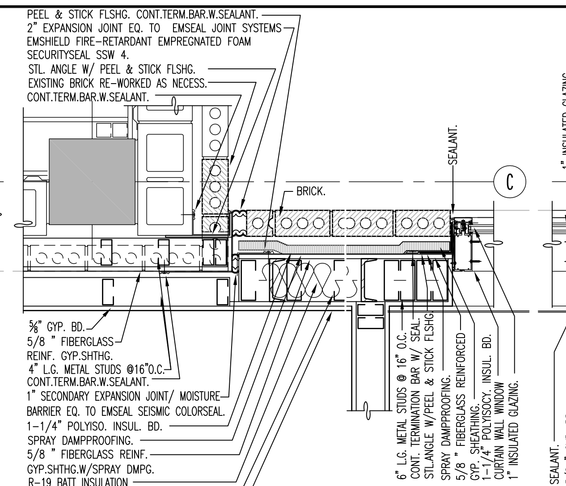

23 PLAN DETAIL
SCALE 1" = 1'-0"

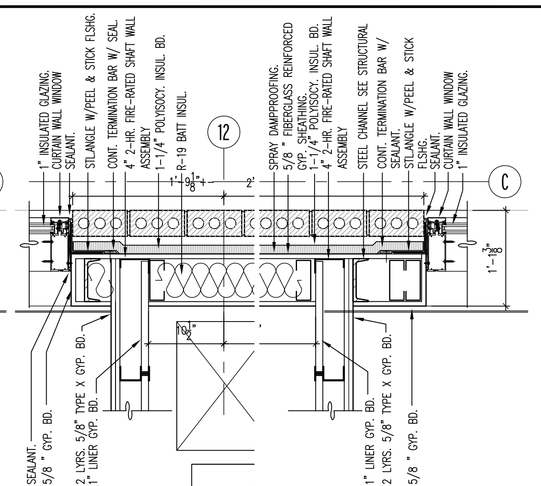

22 PLAN DETAIL
SCALE 1" = 1'-0"

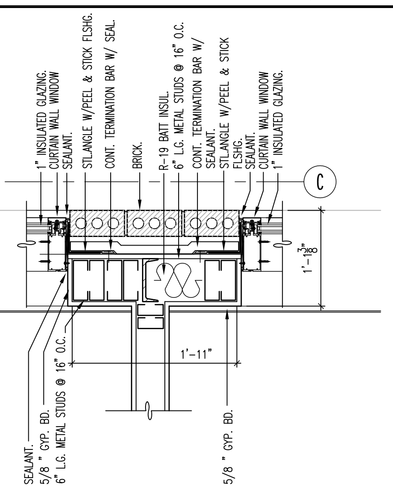

21 PLAN DETAIL
SCALE 1" = 1'-0"

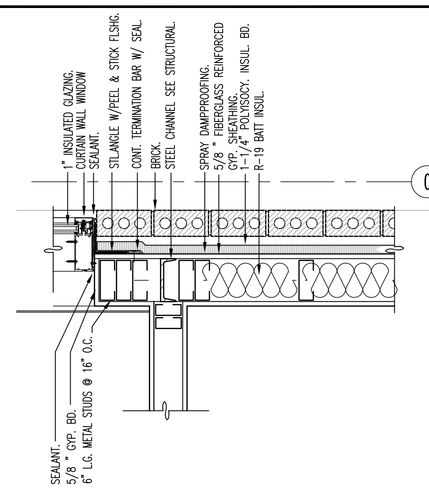

20 PLAN DETAIL
SCALE 1" = 1'-0"

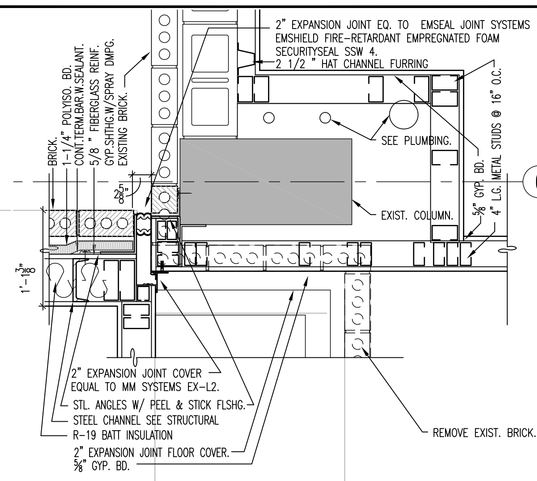

19 PLAN DETAIL
SCALE 1" = 1'-0"

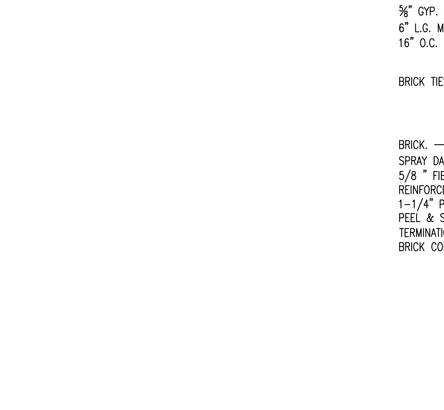

18 PLAN DETAIL
SCALE 1" = 1'-0"

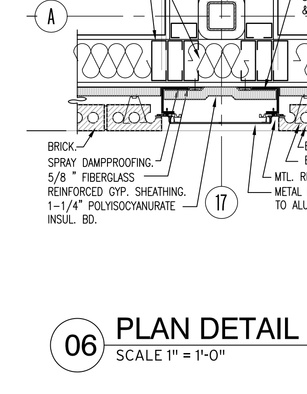

17 PLAN DETAIL
SCALE 1" = 1'-0"

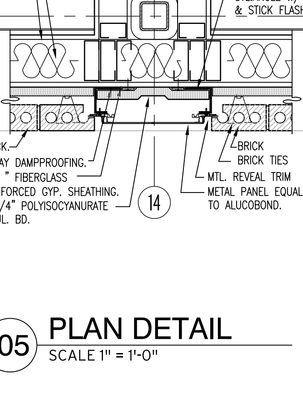

16 PLAN DETAIL
SCALE 1" = 1'-0"

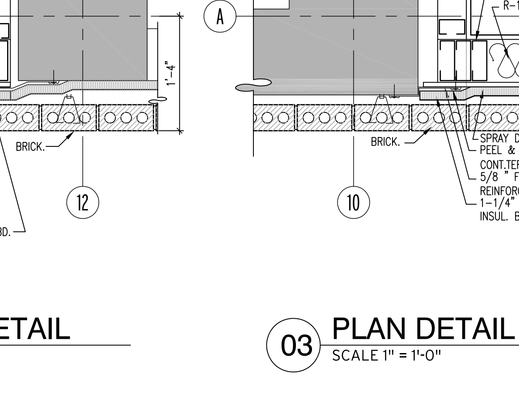

15 PLAN DETAIL
SCALE 1" = 1'-0"

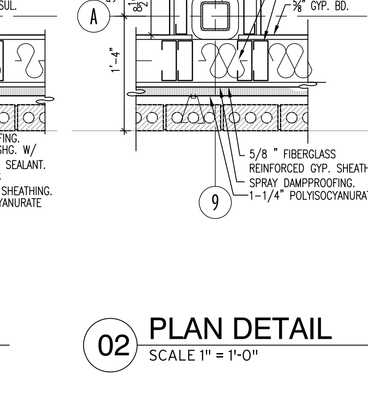

14 PLAN DETAIL
SCALE 1" = 1'-0"

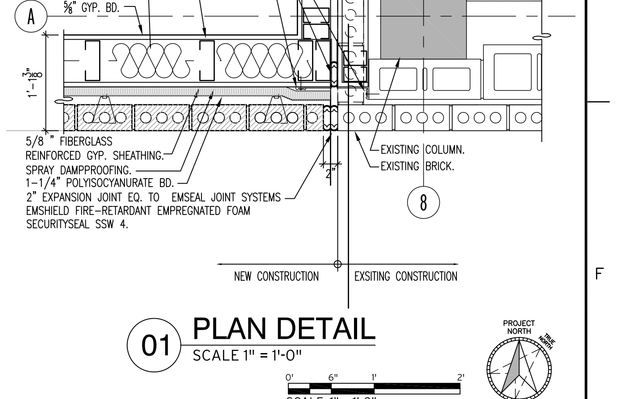

13 PLAN DETAIL
SCALE 1" = 1'-0"

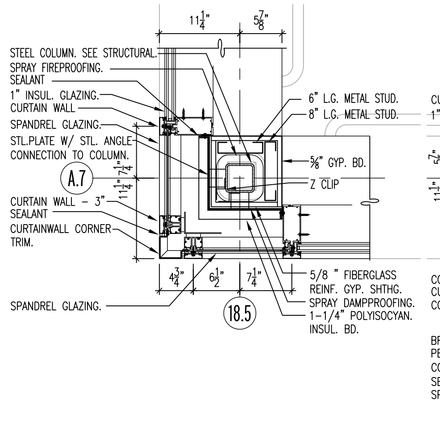

12 PLAN DETAIL
SCALE 1" = 1'-0"

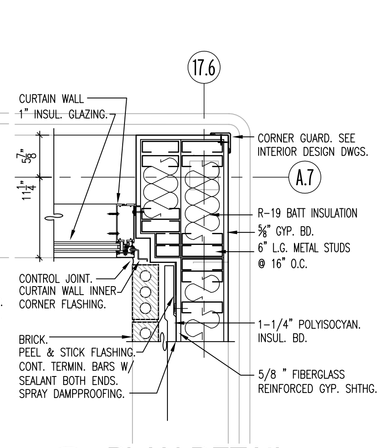

11 PLAN DETAIL
SCALE 1" = 1'-0"

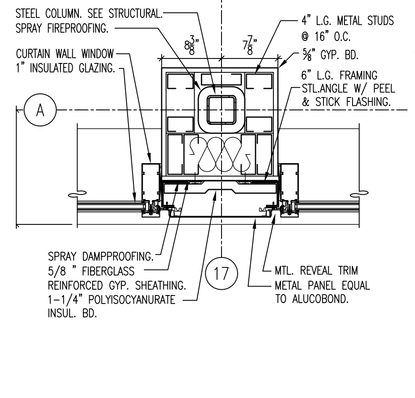

27 PLAN DETAIL
SCALE 1" = 1'-0"

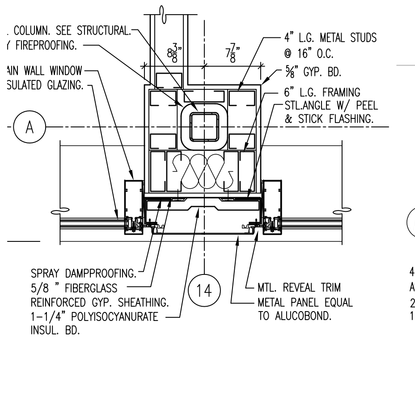

26 PLAN DETAIL
SCALE 1" = 1'-0"

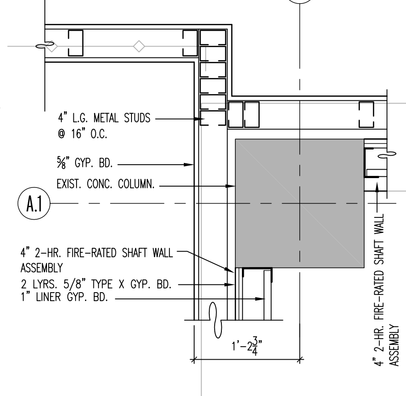

10 PLAN DETAIL
SCALE 1" = 1'-0"

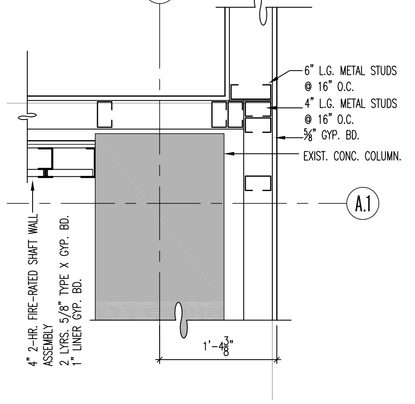

09 PLAN DETAIL
SCALE 1" = 1'-0"

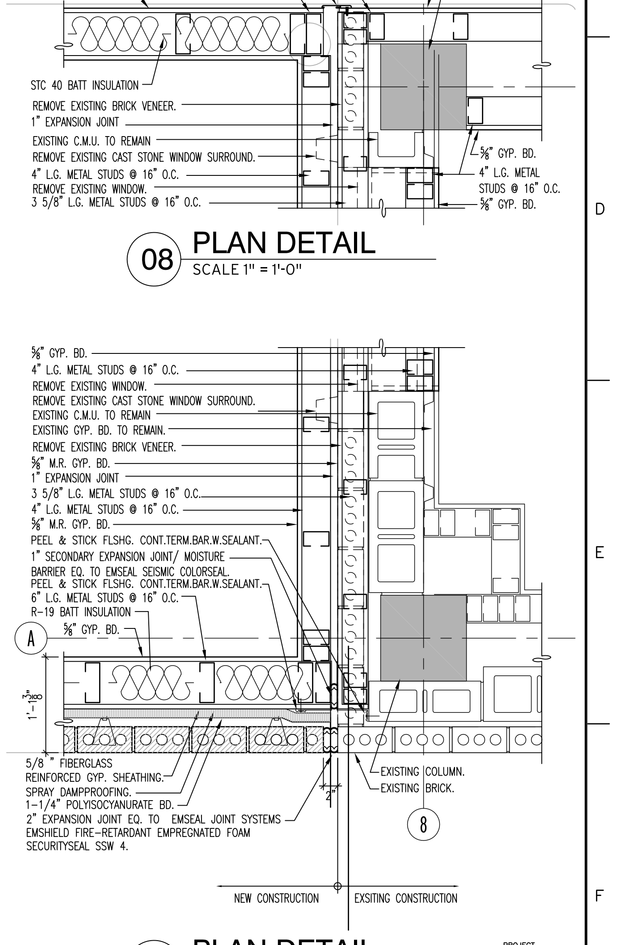

01 PLAN DETAIL
SCALE 1" = 1'-0"

08 PLAN DETAIL
SCALE 1" = 1'-0"

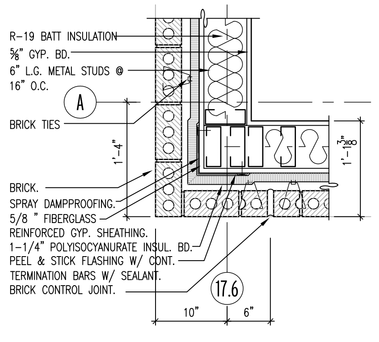

07 PLAN DETAIL
SCALE 1" = 1'-0"

06 PLAN DETAIL
SCALE 1" = 1'-0"

05 PLAN DETAIL
SCALE 1" = 1'-0"

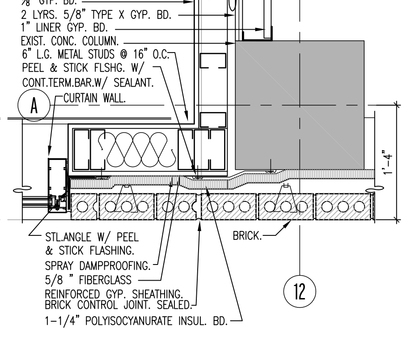

04 PLAN DETAIL
SCALE 1" = 1'-0"

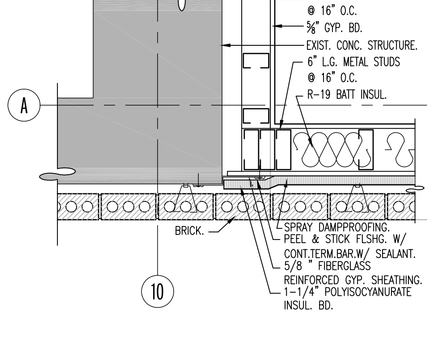

03 PLAN DETAIL
SCALE 1" = 1'-0"

02 PLAN DETAIL
SCALE 1" = 1'-0"

SCALE: 1" = 1'-0"

CONSTRUCTION DOCUMENTS - 100% FINALS FULLY SPRINKLERED

Revisions	Date

CONSULTING ENGINEERS:

LBYD, Inc.
Civil and Structural Engineers
716 South 30th Street
Birmingham, AL 35233
Main (205) 251-4500
Fax (205) 324-4181
LBYD © copyright 2012

SSOE, Inc.
3504 7th Avenue South
Birmingham, AL 35222
T 205-353-2373
Project # 012-01051.00

STATE OF ALABAMA — Everett Hatcher 1620 — Registered Architect

ARCHITECT:

CMH Architects, Inc.
1800 International Park Drive, Suite 300
Birmingham, AL 35243
(205)969-2696 - TEL
(205)969-3930 - FAX
www.cmharch.com
Copyright © 2011 CMH Architects, Inc.

PROJECT MANAGEMENT:

WALKER AND MOORE PROJECT MANAGEMENT INTERIOR DESIGN
1100 Laurel Lane Montgomery, Alabama 36106 Telephone: 334.380.4599 Facsimile: 334.264.5585

Drawing Title: ENLARGED PLAN DETAILS
Approved Project Director: James Zellander
Project Title: A/E AMBULATORY SURGERY IMPROVEMENTS
Location: VAMC - Birmingham, Alabama
Date: 5/23/2014 | Checked: bea | Drawn: bea
Project Number: 521-328
Building Number: 0000000000
Drawing Number: A230
Dwg. 040 of 124

Office of Construction and Facilities Management
Department of Veterans Affairs

VA FORM 08-6231

PLOT DATE: 5/13/2014 11:35 AM P:\984 VA Ambulatory Surgery Improvements\DWGS\984.00_VAMC-BHM-A230-PLAN DETAILS.dwg