one inch = one foot
three quarters inch = one foot
one half inch = one foot
three eighths inch = one foot
one quarter inch = one foot
one eighth inch = one foot
PLOT DATE: 5/13/2014 2:25 PM P:\984 VA Ambulatory Surgery Improvements\DWGS\984.00_VAMC-BHM-A422-ENLARGED DETAIL SECTIONS.dwg

09 GYPSUM BOARD CEILING DETAILS

SCALE: 3" = 1'-0"

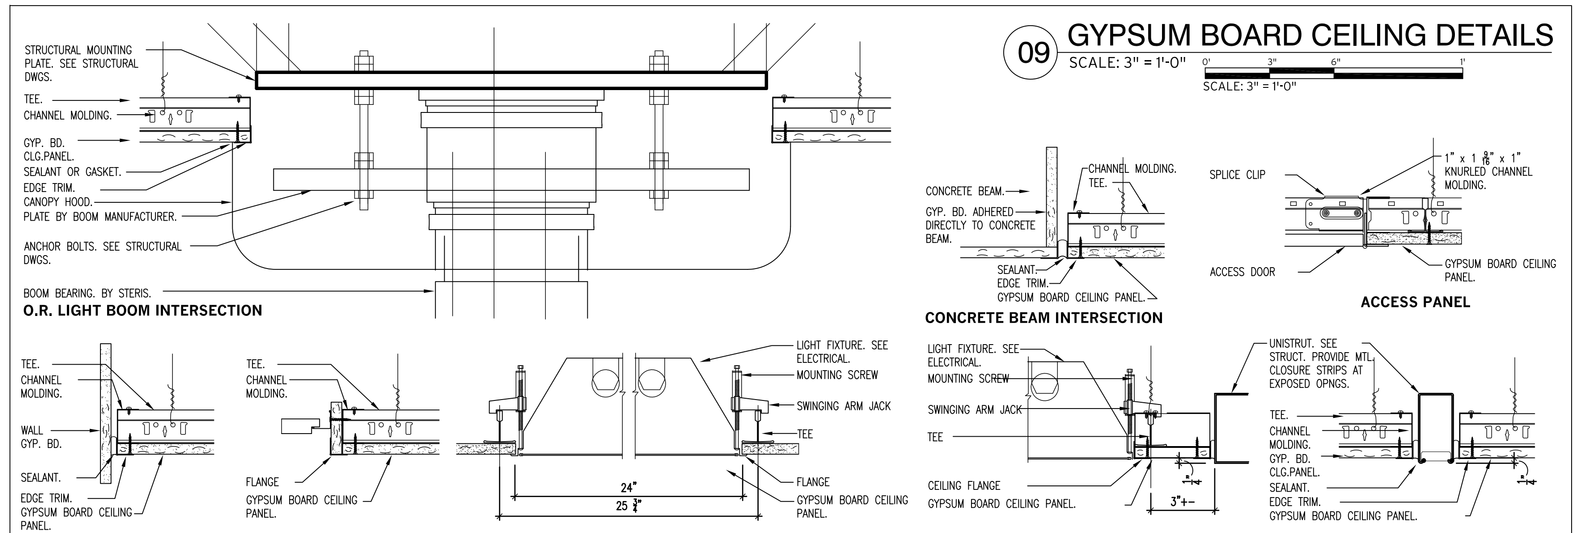

NOTE:
PROVIDE BACKER RODS BEHIND SEALANT AS REQUIRED. TYPICAL.

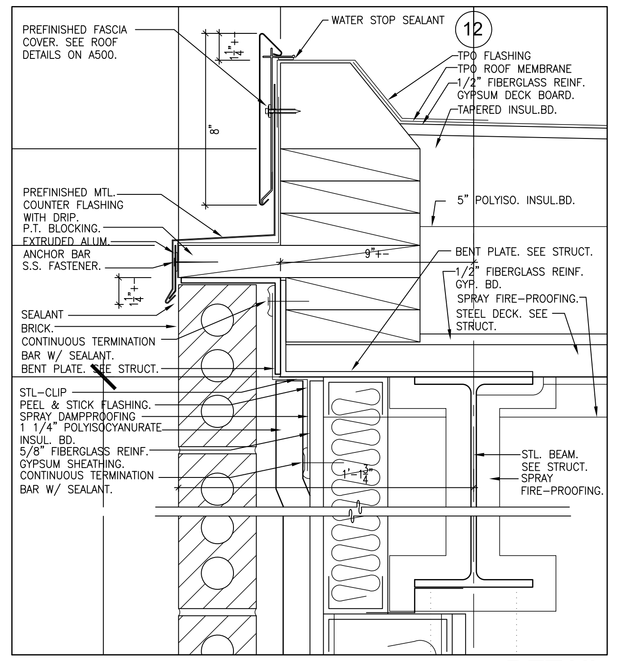

0" 3" 6" 1'
SCALE: 3" = 1'-0"

05 DETAIL

SCALE: 3" = 1'-0"

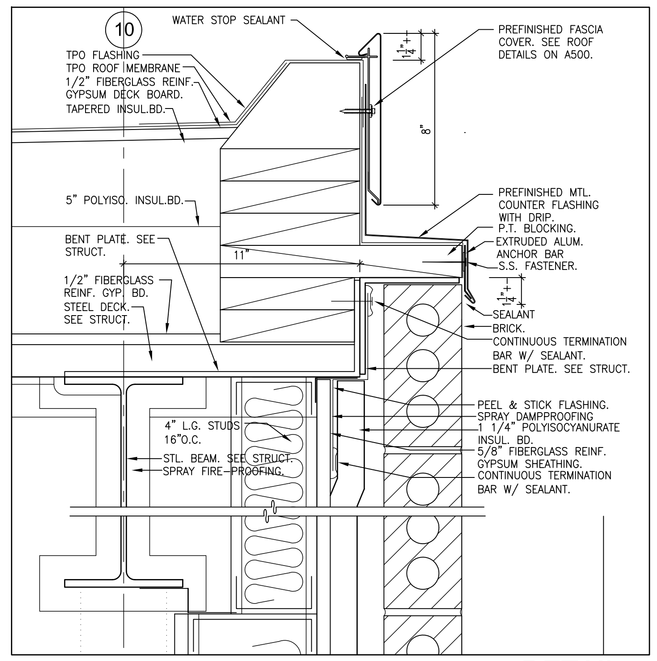

0" 3" 6" 1'
SCALE: 3" = 1'-0"

03 DETAIL

SCALE: 3" = 1'-0"

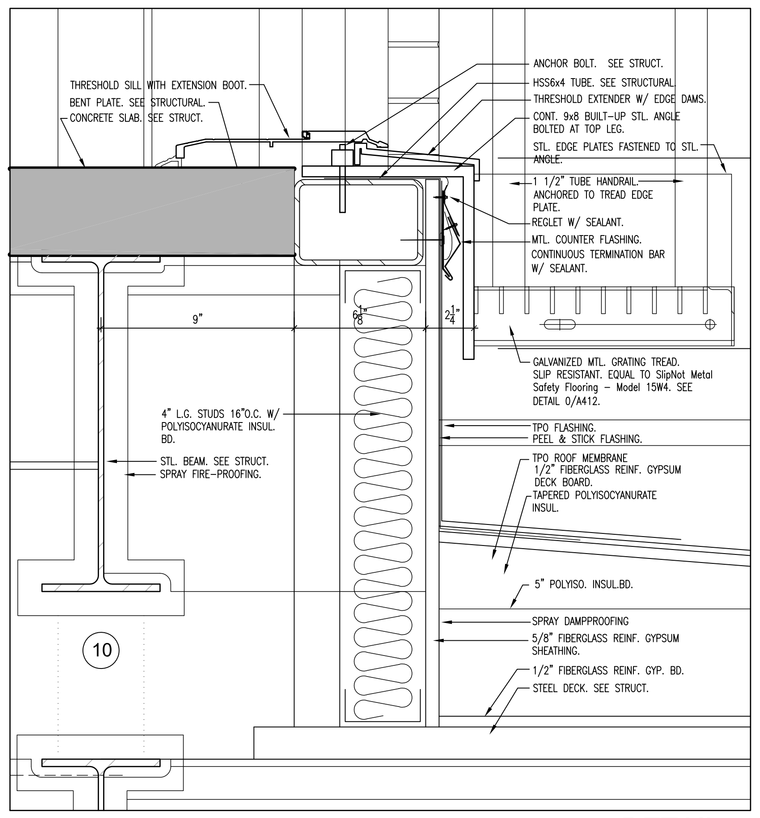

0" 3" 6" 1'
SCALE: 3" = 1'-0"

08 DETAIL

SCALE: 3" = 1'-0"

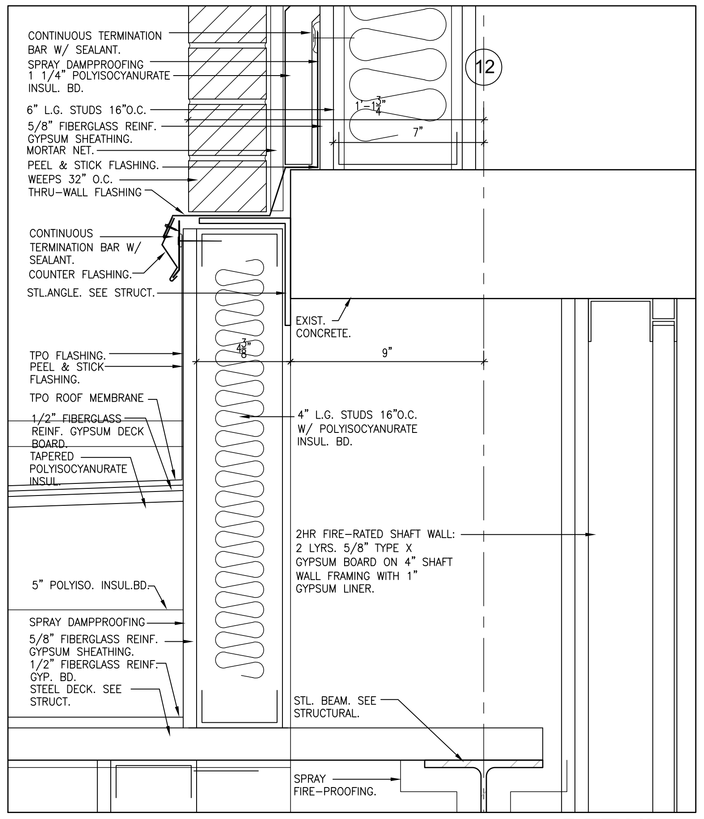

0" 3" 6" 1'
SCALE: 3" = 1'-0"

07 DETAIL

SCALE: 3" = 1'-0"

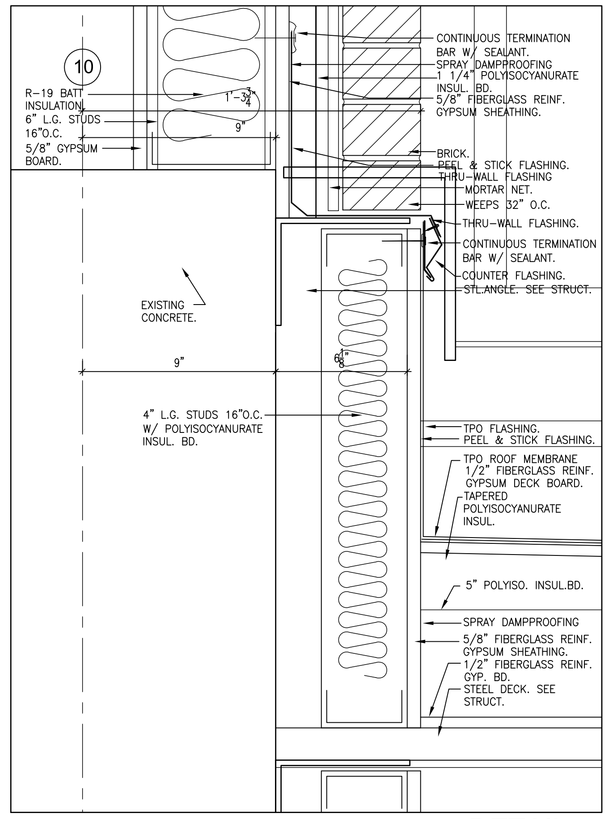

0" 3" 6" 1'
SCALE: 3" = 1'-0"

06 DETAIL

SCALE: 3" = 1'-0"

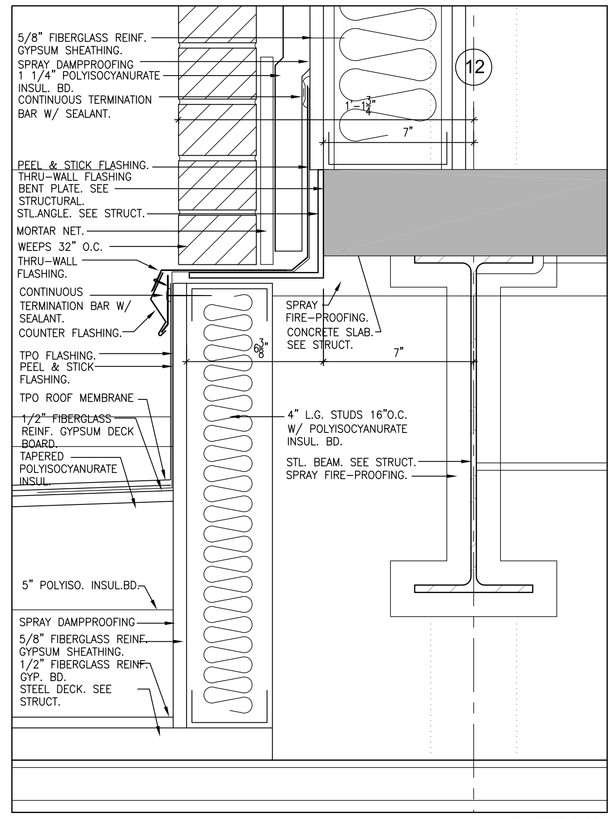

0" 3" 6" 1'
SCALE: 3" = 1'-0"

04 DETAIL

SCALE: 3" = 1'-0"

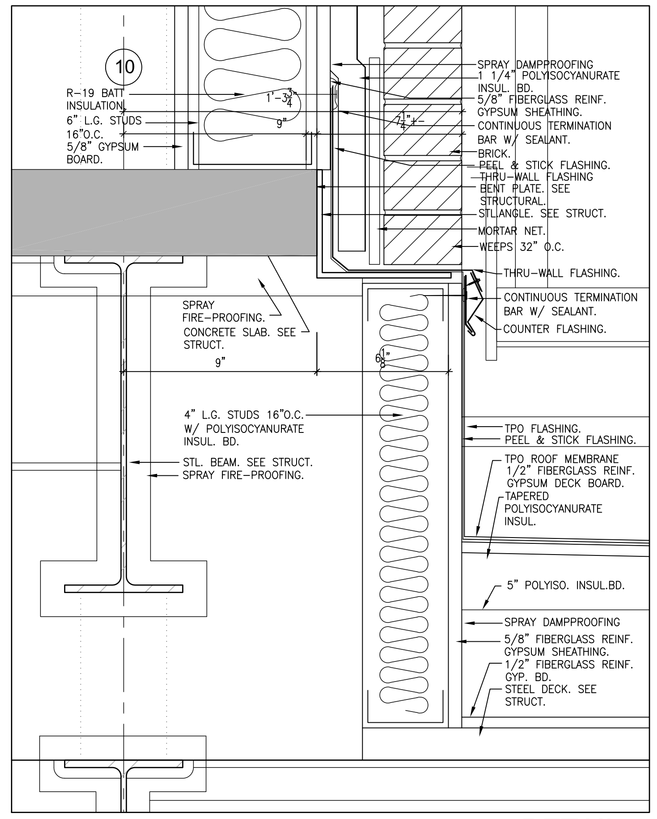

0" 3" 6" 1'
SCALE: 3" = 1'-0"

02 DETAIL

SCALE: 3" = 1'-0"

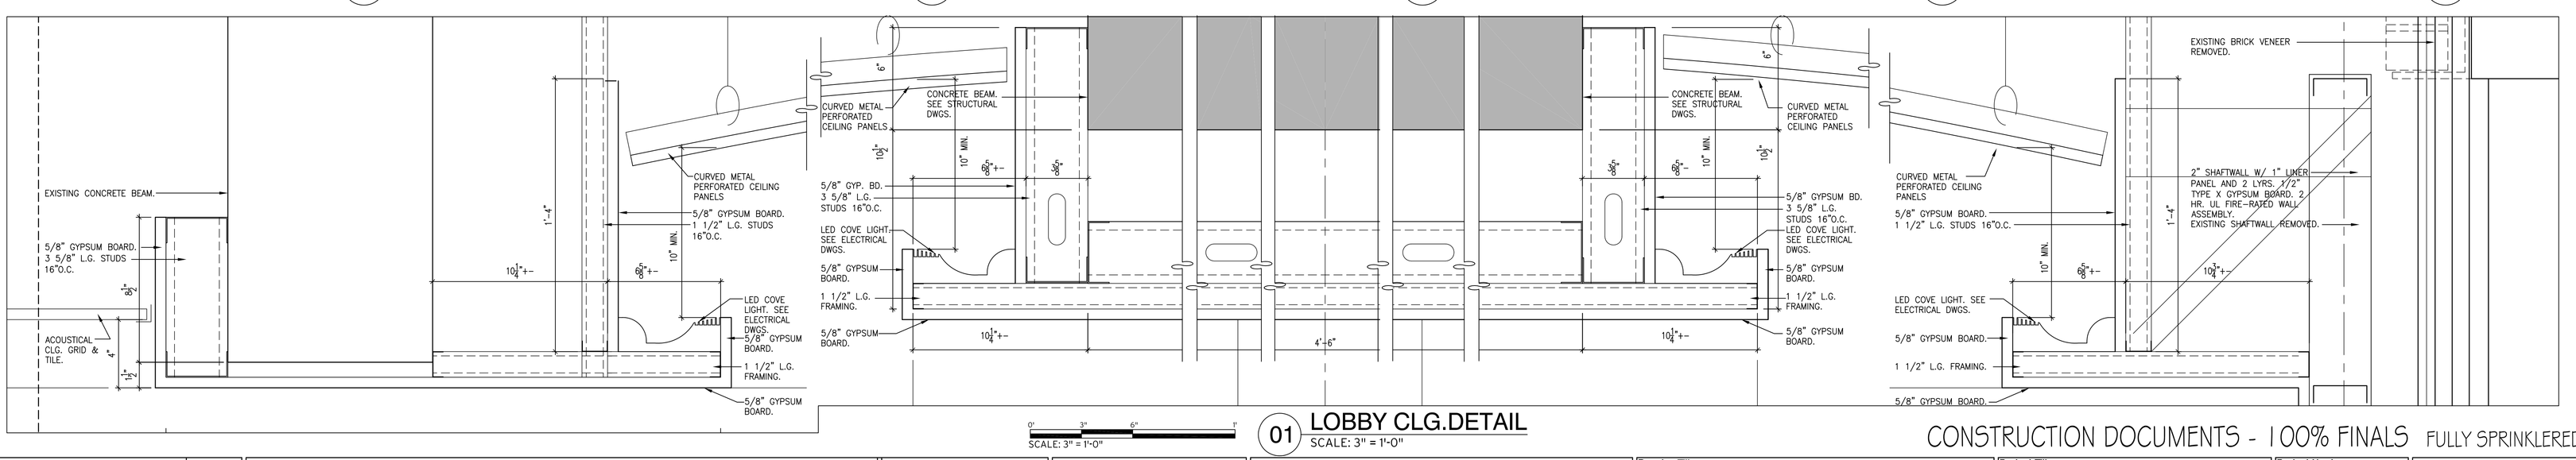

0" 3" 6" 1'
SCALE: 3" = 1'-0"

01 LOBBY CLG.DETAIL

SCALE: 3" = 1'-0"

CONSTRUCTION DOCUMENTS - 100% FINALS FULLY SPRINKLERED

Revisions:	Date

CONSULTING ENGINEERS:

LBYD, Inc.
Civil and Structural Engineers
716 South 30th Street
Birmingham, AL 35233
Main (205) 251-4500
Fax (205) 324-4181
LBYD © copyright 2012

SSOE, Inc.
3504 7th Avenue South
Birmingham, AL 35222
T 205-553-2373
Project # 012-01051.00

STATE OF ALABAMA
Everett Hatcher
1620
Registered Architect

ARCHITECT:

CMH Architects, Inc.
1800 International Park Drive, Suite 300
Birmingham, AL 35243
(205)969-2696 - TEL
(205)969-3930 - FAX
www.cmharch.com
Copyright © 2011 CMH Architects, Inc.

PROJECT MANAGEMENT:

WALKER AND MOORE INTERIOR DESIGN PROJECT MANAGEMENT
1100 Laurel Lane Montgomery, Alabama 36106 Telephone: 334.380.4599 Facsimile: 334.264.5585

Drawing Title: ENLARGED DETAIL SECTIONS
Approved Project Director: James Zellander
Project Title: A/E AMBULATORY SURGERY IMPROVEMENTS
Location: VAMC - Birmingham, Alabama
Date: 5/23/2014
Checked: bea
Drawn: bea
Project Number: 521-328
Building Number: 0000000000
Drawing Number: A422
Dwg. 056 of 124

Office of Construction and Facilities Management
Department of Veterans Affairs

VA FORM 08-6231