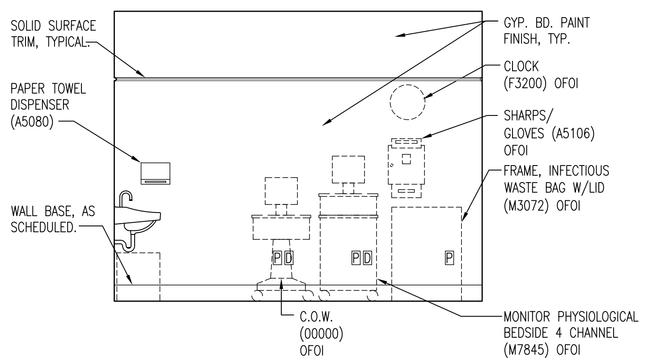

INTERIOR ELEVATION @ POST-OP PRIVATE HOLDING AREAS, RM#3905

10 SCALE: 3/8" = 1'-0"

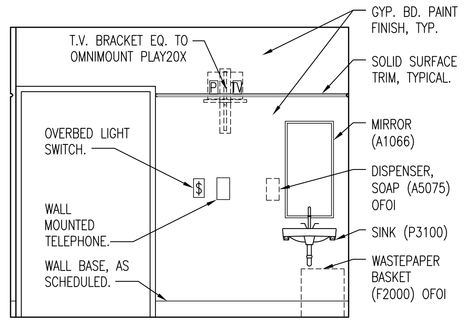

INTERIOR ELEVATION @ POST-OP PRIVATE HOLDING AREAS, RM#3905

09 SCALE: 3/8" = 1'-0"

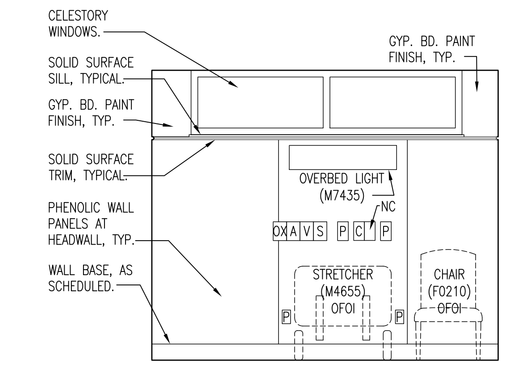

INTERIOR ELEVATION @ POST-OP PRIVATE HOLDING AREAS, RM#3905

08 SCALE: 3/8" = 1'-0"

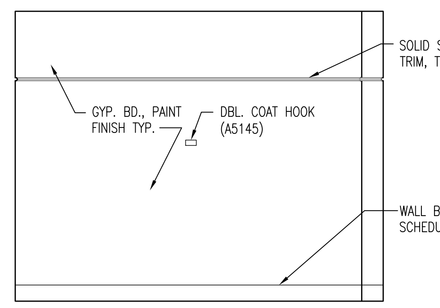

INTERIOR ELEVATION @ POST-OP PRIVATE HOLDING AREAS, RM#3905

07 SCALE: 3/8" = 1'-0"

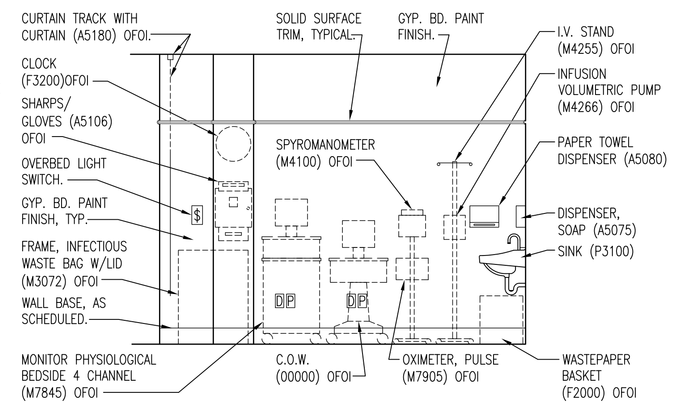

INTERIOR ELEVATION TYP. WEST SIDE WALL @ POST OP SEMI-PRIVATE HOLDING AREAS (RM #'s 3906-3913)

06 SCALE: 3/8" = 1'-0"

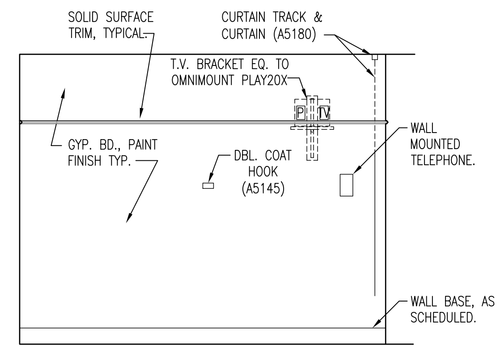

INTERIOR ELEVATION TYP. EAST SIDE WALL @ POST OP SEMI-PRIVATE HOLDING AREAS (RM #'s 3906-3913)

05 SCALE: 3/8" = 1'-0"

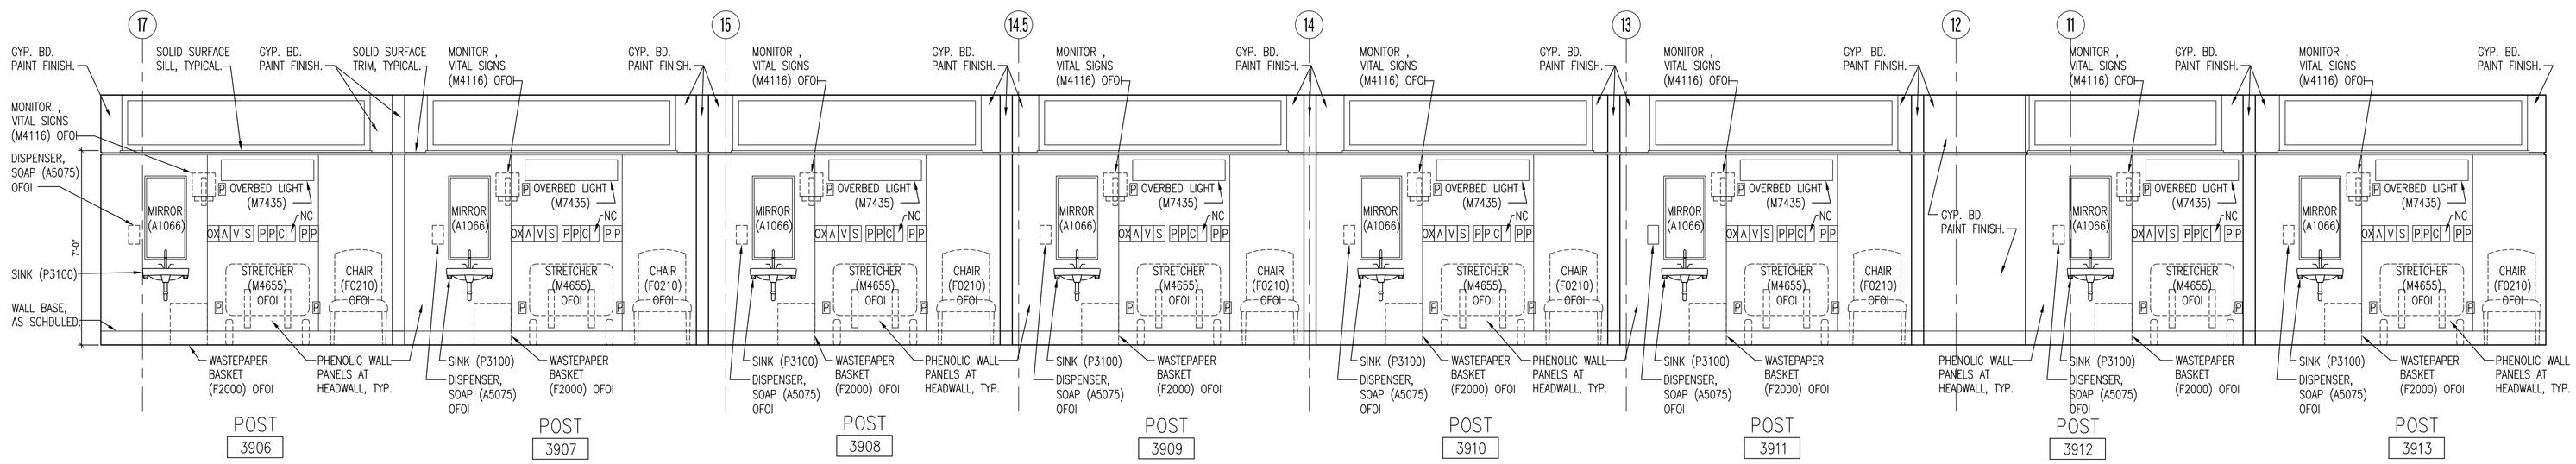

INTERIOR ELEVATION @ POST OP SEMI-PRIVATE HOLDING AREAS

04 SCALE: 3/8" = 1'-0"

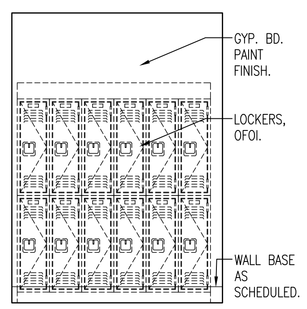

INTERIOR ELEVATION @ POST OPERATIVE PATIENT LOCKERS

03 SCALE: 3/8" = 1'-0"

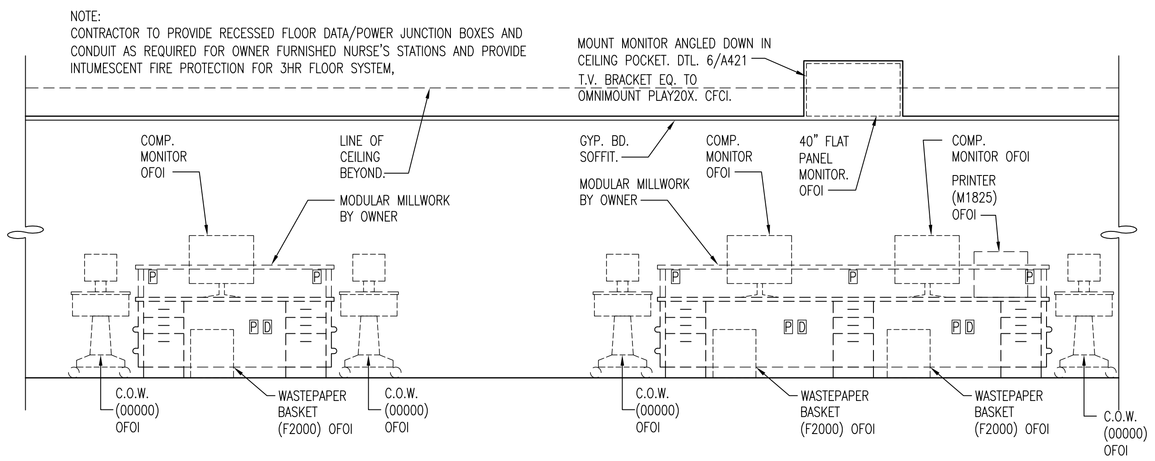

INTERIOR ELEVATION @ NURSE STATION 3919

02 SCALE: 3/8" = 1'-0"

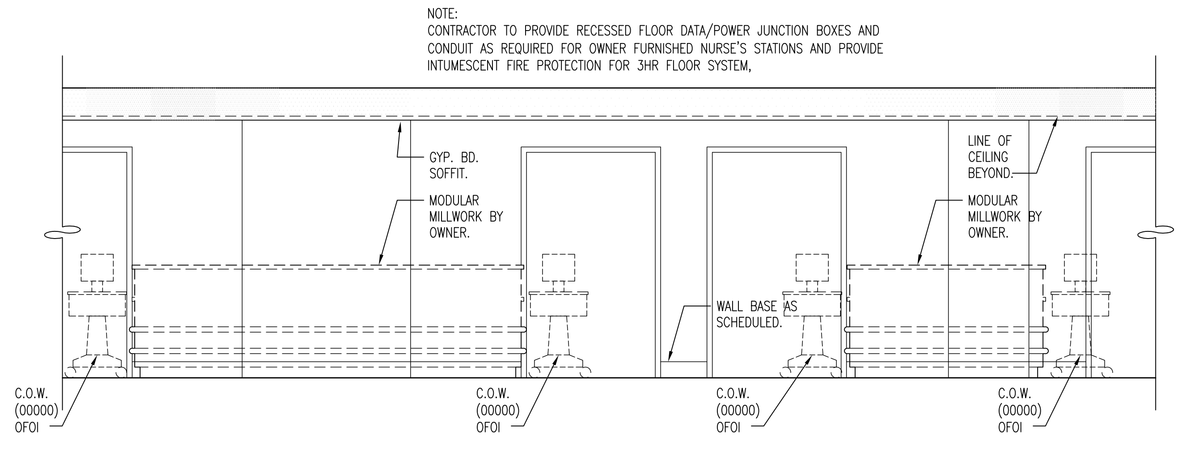

INTERIOR ELEVATION @ NURSE STATION 3919

01 SCALE: 3/8" = 1'-0"

WALL OUTLET LEGEND	
OX	OXYGEN (M0755)
A	AIR (M0750)
V	VACCUM (M0765)
C	CODE
S	BOTTLE SLIDE
NC	NURSE CALL
D	DATA
TV	CABLE TV
P	POWER
E	EMERGENCY POWER NOTE: EMERGENCY POWER LOCATIONS ARE NOT DISTINGUISHED FROM STANDARD POWER ON ARCHITECTURAL DRAWINGS AT THIS TIME. REFER TO ELECTRICAL DRAWINGS.

CONSTRUCTION DOCUMENTS - 100% FINALS FULLY SPRINKLERED

Revisions: | Date

CONSULTING ENGINEERS:

LBYD, Inc.
Civil and Structural Engineers
716 South 30th Street
Birmingham, AL 35233
Main (205) 251-4500
Fax (205) 324-4181
LBYD © copyright 2012

SSOE, Inc.
3504 7th Avenue South
Birmingham, AL 35222
T 205-353-2373
Project # 012-01051.00

STATE OF ALABAMA Everett Hatcher 1620 Registered Architect

ARCHITECT:
CMH Architects, Inc.
1800 International Park Drive, Suite 300
Birmingham, AL 35243
(205)969-2696 - TEL
(205)969-3930 - FAX
www.cmharch.com
Copyright © 2011 CMH Architects, Inc.

PROJECT MANAGEMENT:
WALKER AND MOORE INTERIOR DESIGN PROJECT MANAGEMENT
1100 Laurel Lane Montgomery, Alabama 36106 Telephone: 334.380.4599 Facsimile: 334.264.5585

Drawing Title: INTERIOR ELEVATIONS
Approved Project Director: James Zellander

Project Title: A/E AMBULATORY SURGERY IMPROVEMENTS
Location: VAMC - Birmingham, Alabama
Date: 5/23/2014 | Checked: bea | Drawn: bea

Project Number: 521-328
Building Number: 0000000000
Drawing Number: A910
Dwg. 066 of 124

Office of Construction and Facilities Management
Department of Veterans Affairs

VA FORM 08-6231

PLOT DATE: 5/13/2014 3:00 PM P:\984 VA Ambulatory Surgery Improvements\DWGS\984.00_VAMC-BHM-A910-INTERIOR ELEVATIONS.dwg